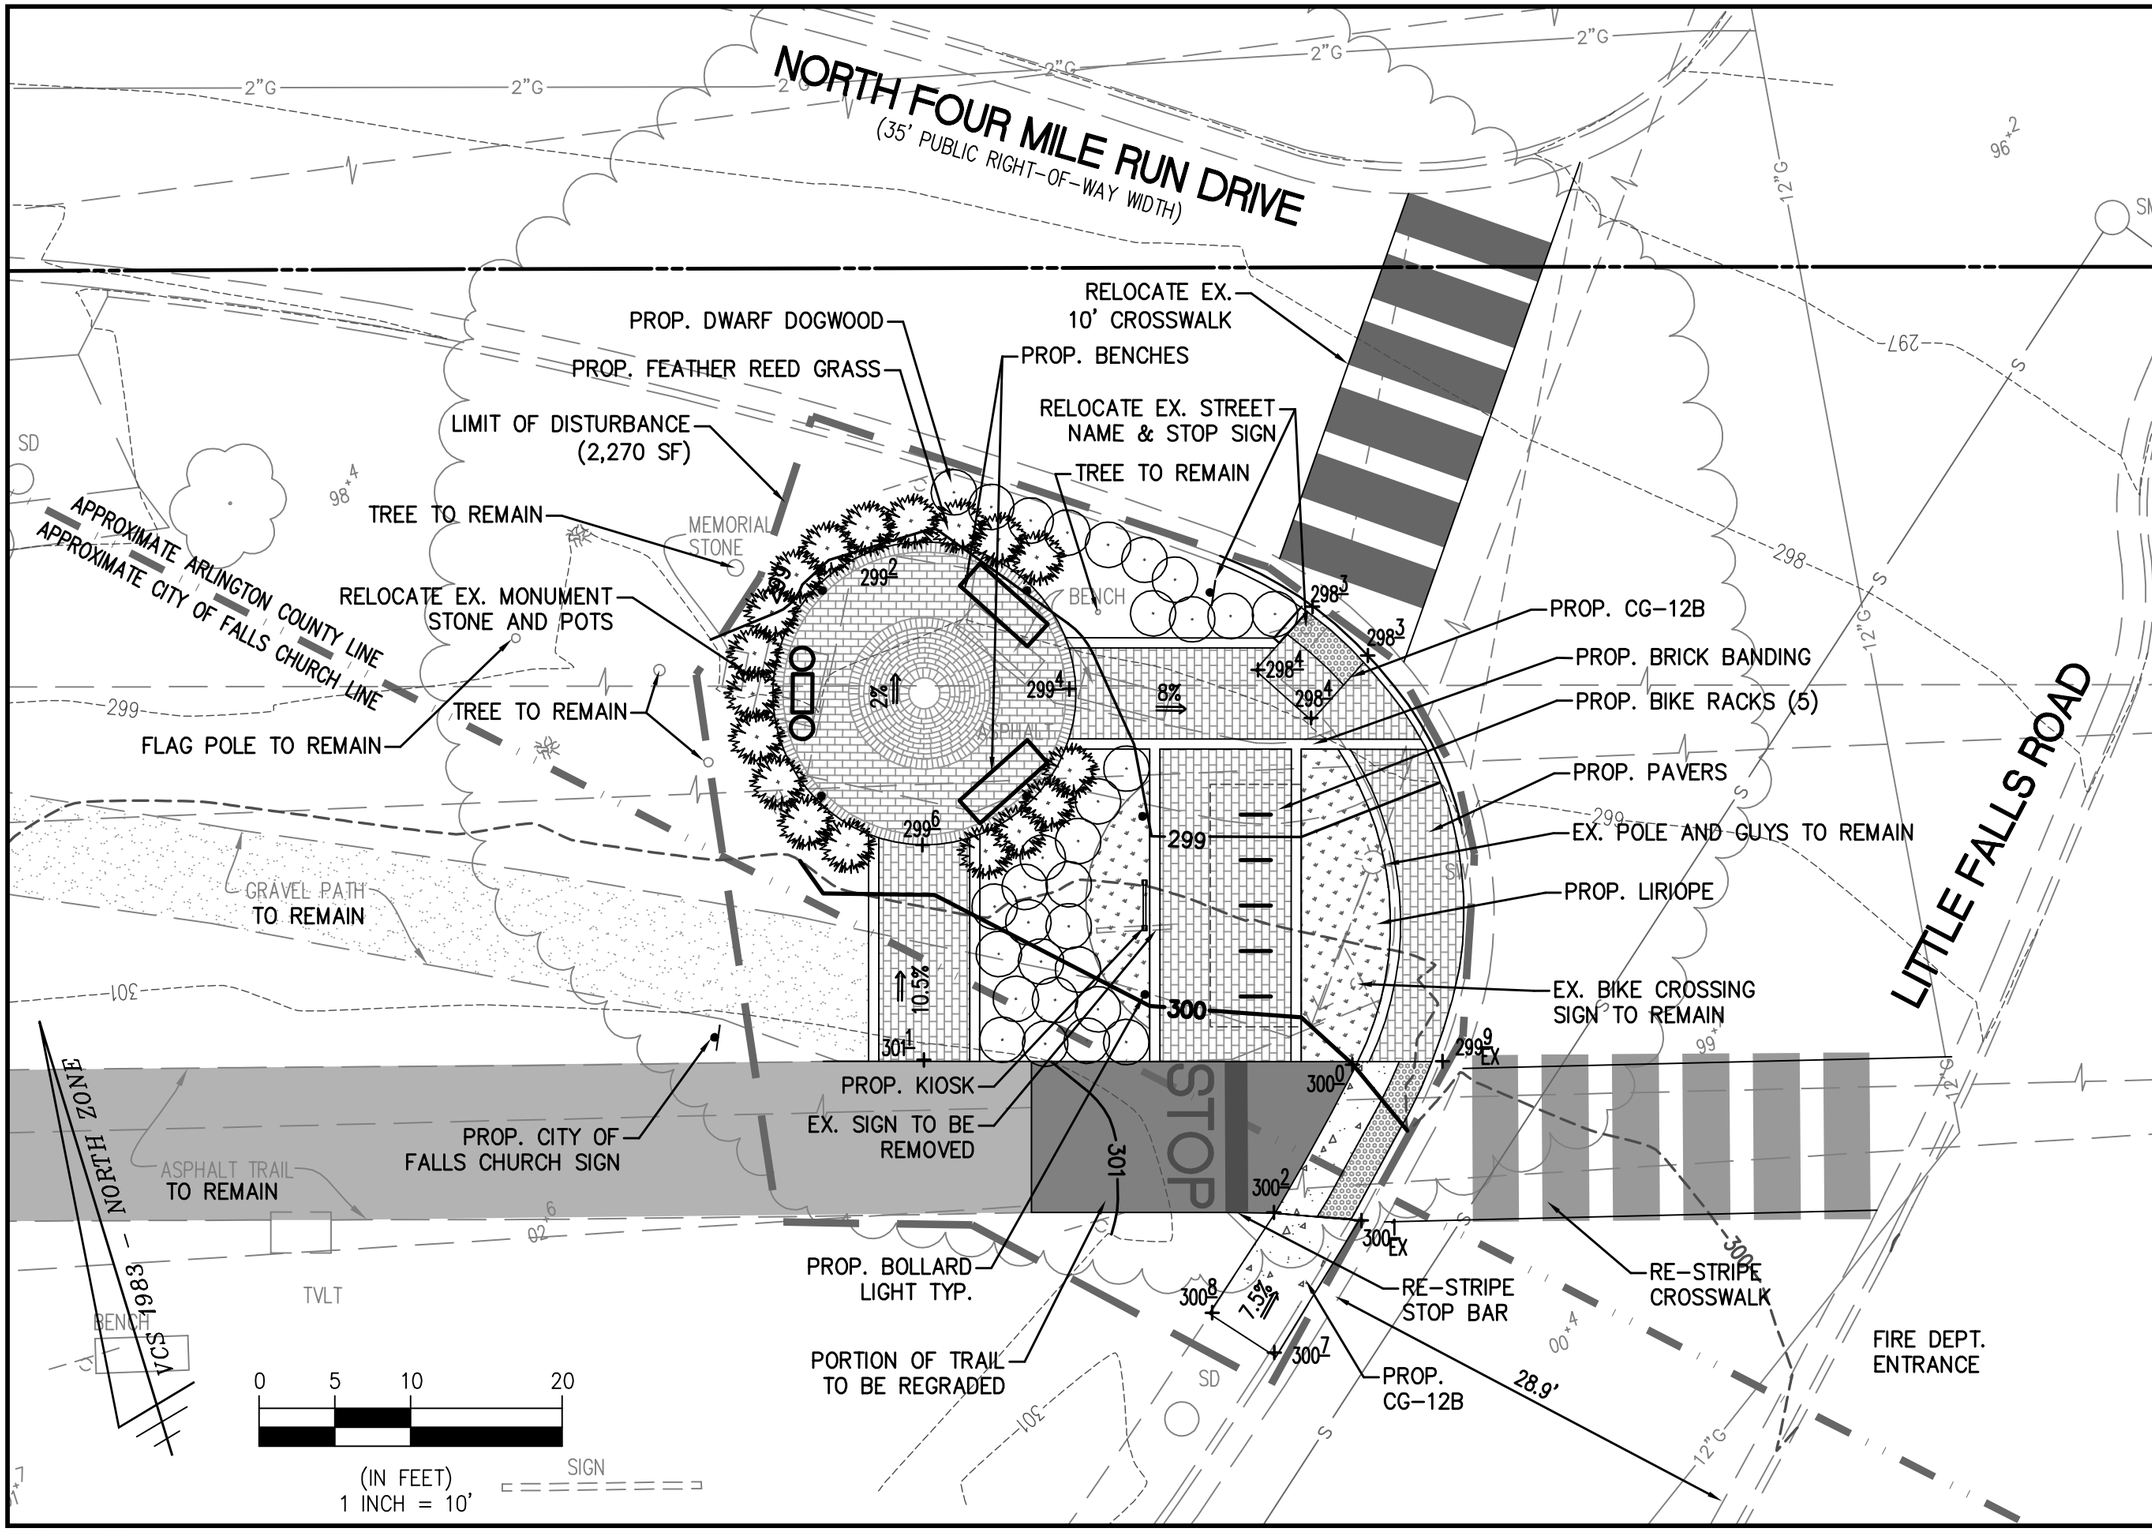

LAYOUT AND GRADING PLAN

VETERANS COMMON W&OD TRAIL PLAZA

FALLS CHURCH, VIRGINIA

WALTER L. PHILLIPS INCORPORATED
ESTABLISHED 1945
Engineers • Surveyors • Planners
Landscape Architects • Arborists
207 PARK AVENUE
FALLS CHURCH, VIRGINIA 22046
(703) 532-6163 Fax (703) 533-1301
www.WLPINC.com

SCALE: 1" = 10'
DATE: 12/30/2014
DRAWN: BS
CHECKED: AOA

Cadd Dwg. File: Q:\sdskproj\14068\dwg\Engineering\Veterans Common\14068B-0001.dwg

SHEET: 1 OF 1