NOTES:
1. PERMISSION REQUIRED FROM OWNER OF 370 SOUTH WASHINGTON STREET FOR RESTRIPING OF EXISTING PARKING SPACES.
2. CONTRACTOR TO SCHEDULE RESTRIPING AND ALL WORK ON 370 WITH PROPERTY OWNER.

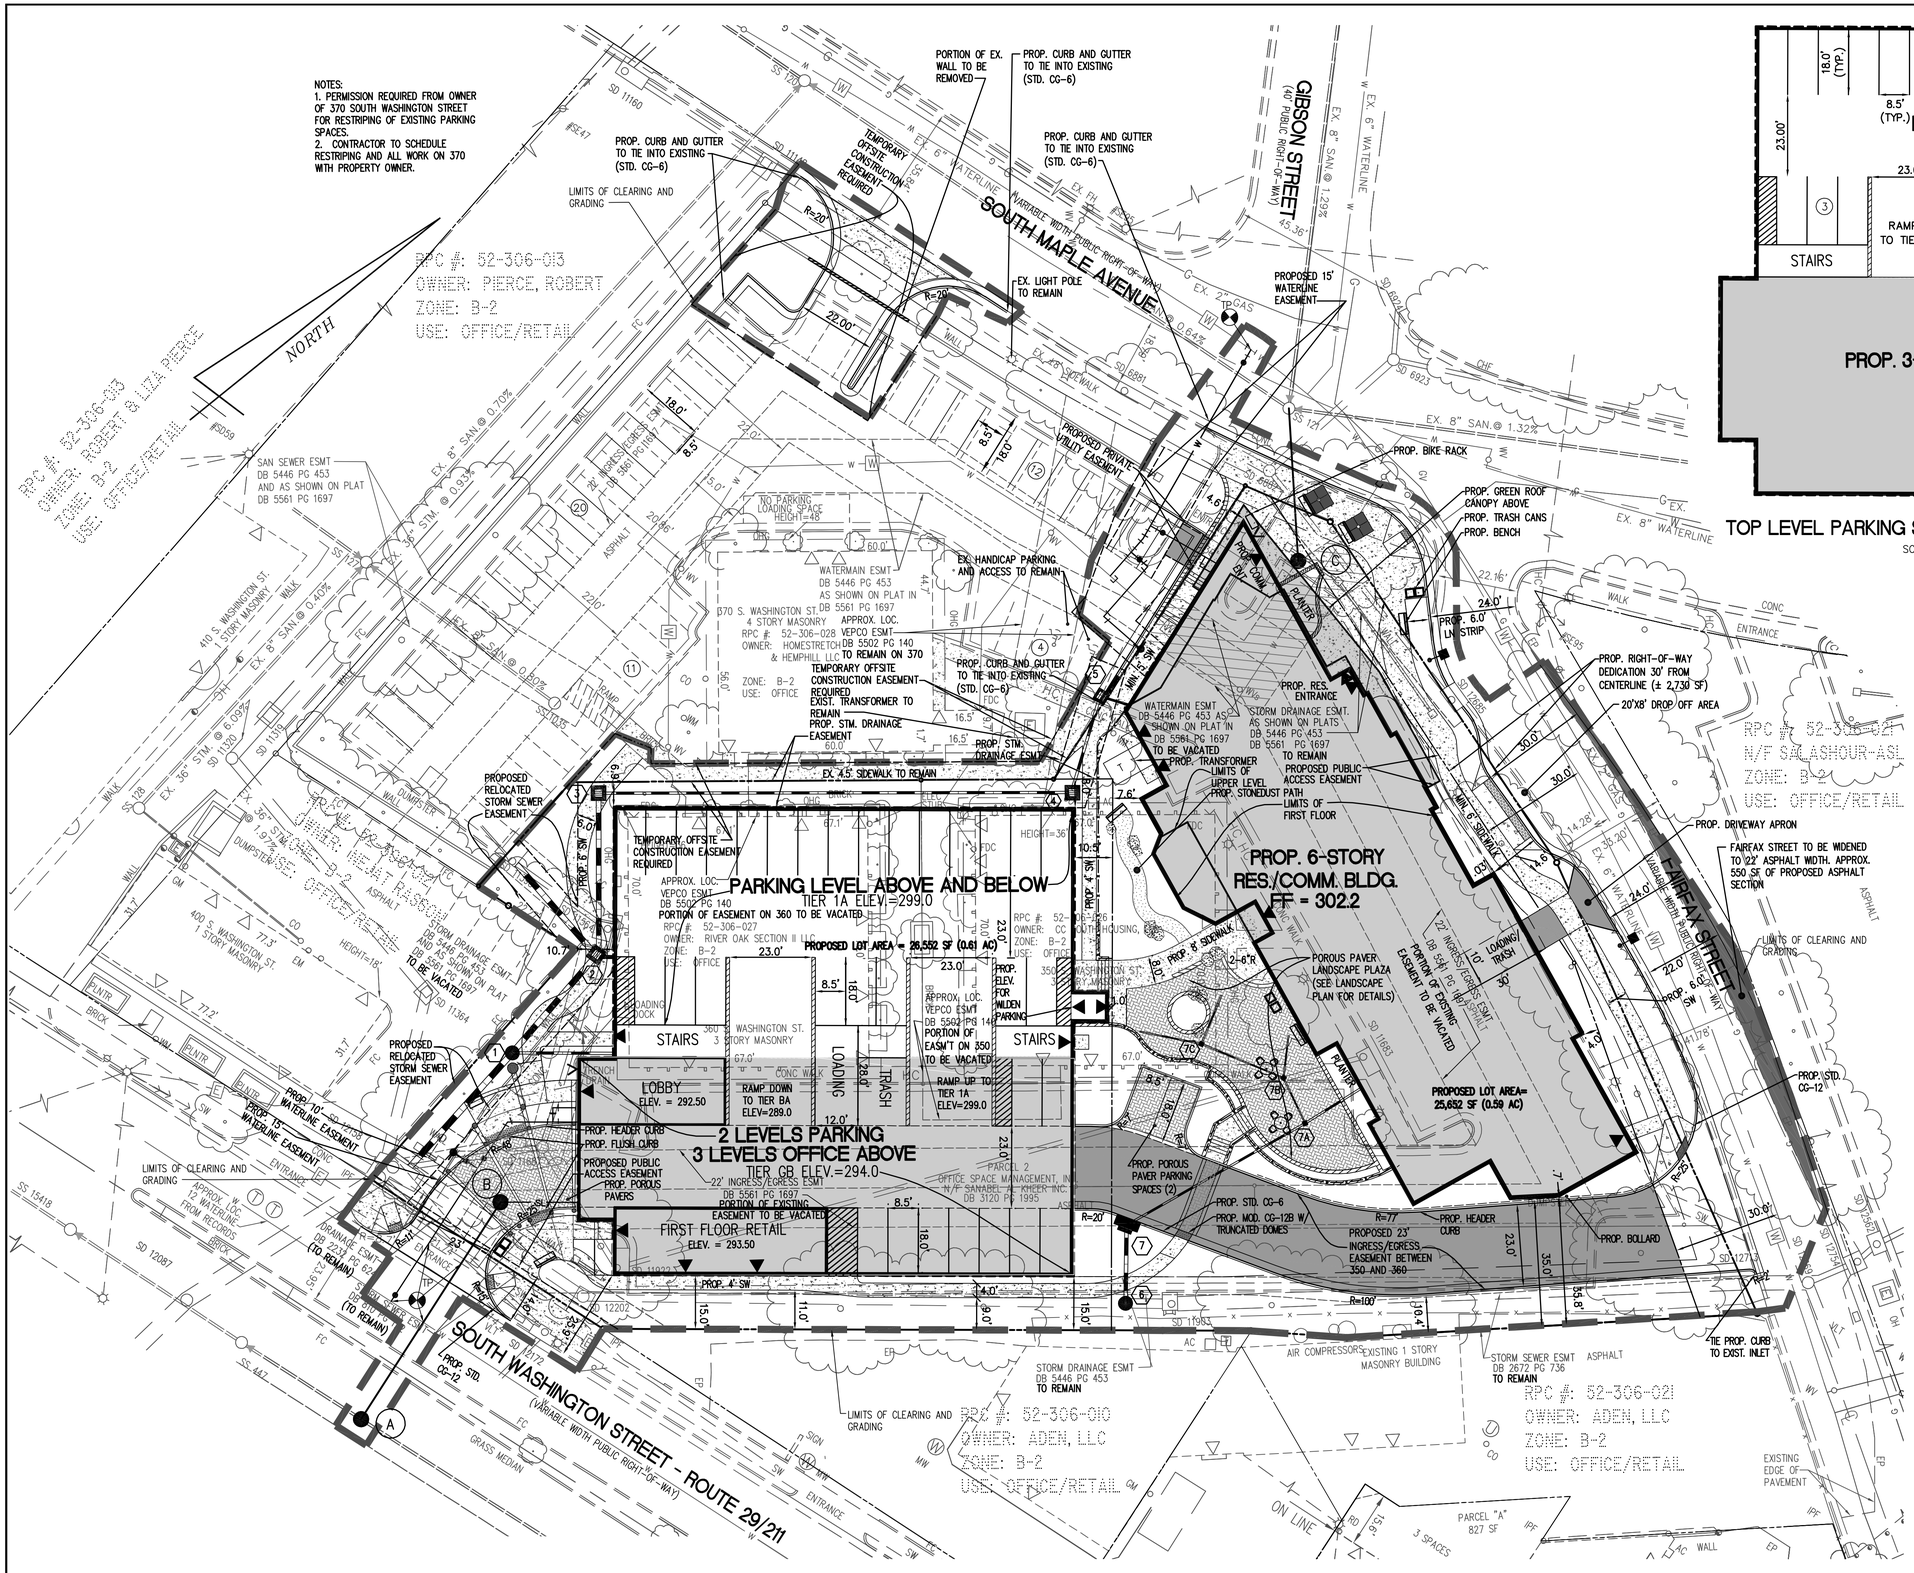

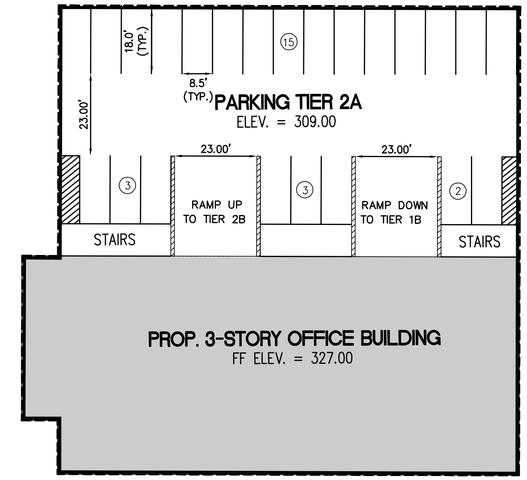

TOP LEVEL PARKING SCHEMATIC WITH 3-STORY OFFICE

SCALE: 1" = 20'

LEGEND

PROPOSED	DESCRIPTION	EXISTING*
EP	EDGE OF PAVEMENT	EP.
MH	MANHOLE	MH
WV	WATER VALVE	WV
WM	WATER METER	WM
GM	GAS METER	GM
TCB	TRAFFIC CONTROL BOX	TCB
LP	LIGHT POLE	LP
LP/S	LIGHT POLE WITH SIGNALS	LP/S
UC	UNDERGROUND COMMUNICATIONS	
	CURB & GUTTER CG-2	
CG-6R CG-6	TRANSITION FROM CG-6 TO CG-6R	CG-6 CG-6R
	SANITARY SEWER	S
SL	SANITARY LATERAL	SL
C.O.	CLEAN OUT	C.O.
	STORM SEWER	
	WATER MAIN	W
	FIRE HYDRANT	
	PLUG	
	OVERHEAD WIRES	
	UTILITY POLE	
UE	UNDERGROUND ELECTRIC	UE
T	TELEPHONE	T
G	GAS MAIN	G
E	ELECTRICAL	E
	TRANSFORMER	
	HANDICAP RAMP (CG-12)	
	GUARDRAIL	
	FENCE	
	TRAFFIC FLOW	
	CITY STD. STREET LIGHT SEE DETAIL SHEET L11	
	PROPOSED FAIRFAX ST. STREET LIGHT SEE DETAIL SHEET L11	
	TREES	
	LIMITS OF CLEARING AND GRADING	
	BENCH	
	BIKE RACK	

WALTER L. PHILLIPS
INCORPORATED
CIVIL ENGINEERS•LAND SURVEYORS•PLANNERS•LANDSCAPE ARCHITECTS
207 PARK AVENUE FALLS CHURCH, VIRGINIA 22046
(703) 532-6163 FAX (703) 533-1301
WLPINC.COM

SCALE: 1"=20' | DATE: 08/11/10 | DRAWN: AOA | CHECKED: KLS

COMMONWEALTH OF VIRGINIA — KAREN L. STEEN Lic. No.041850 — 3/11/10 — PROFESSIONAL ENGINEER

NO.	DESCRIPTION	DATE	BY/	APPROVED

REVISION APPROVED BY

LAYOUT PLAN

THE WILDEN

CITY OF FALLS CHURCH, VIRGINIA