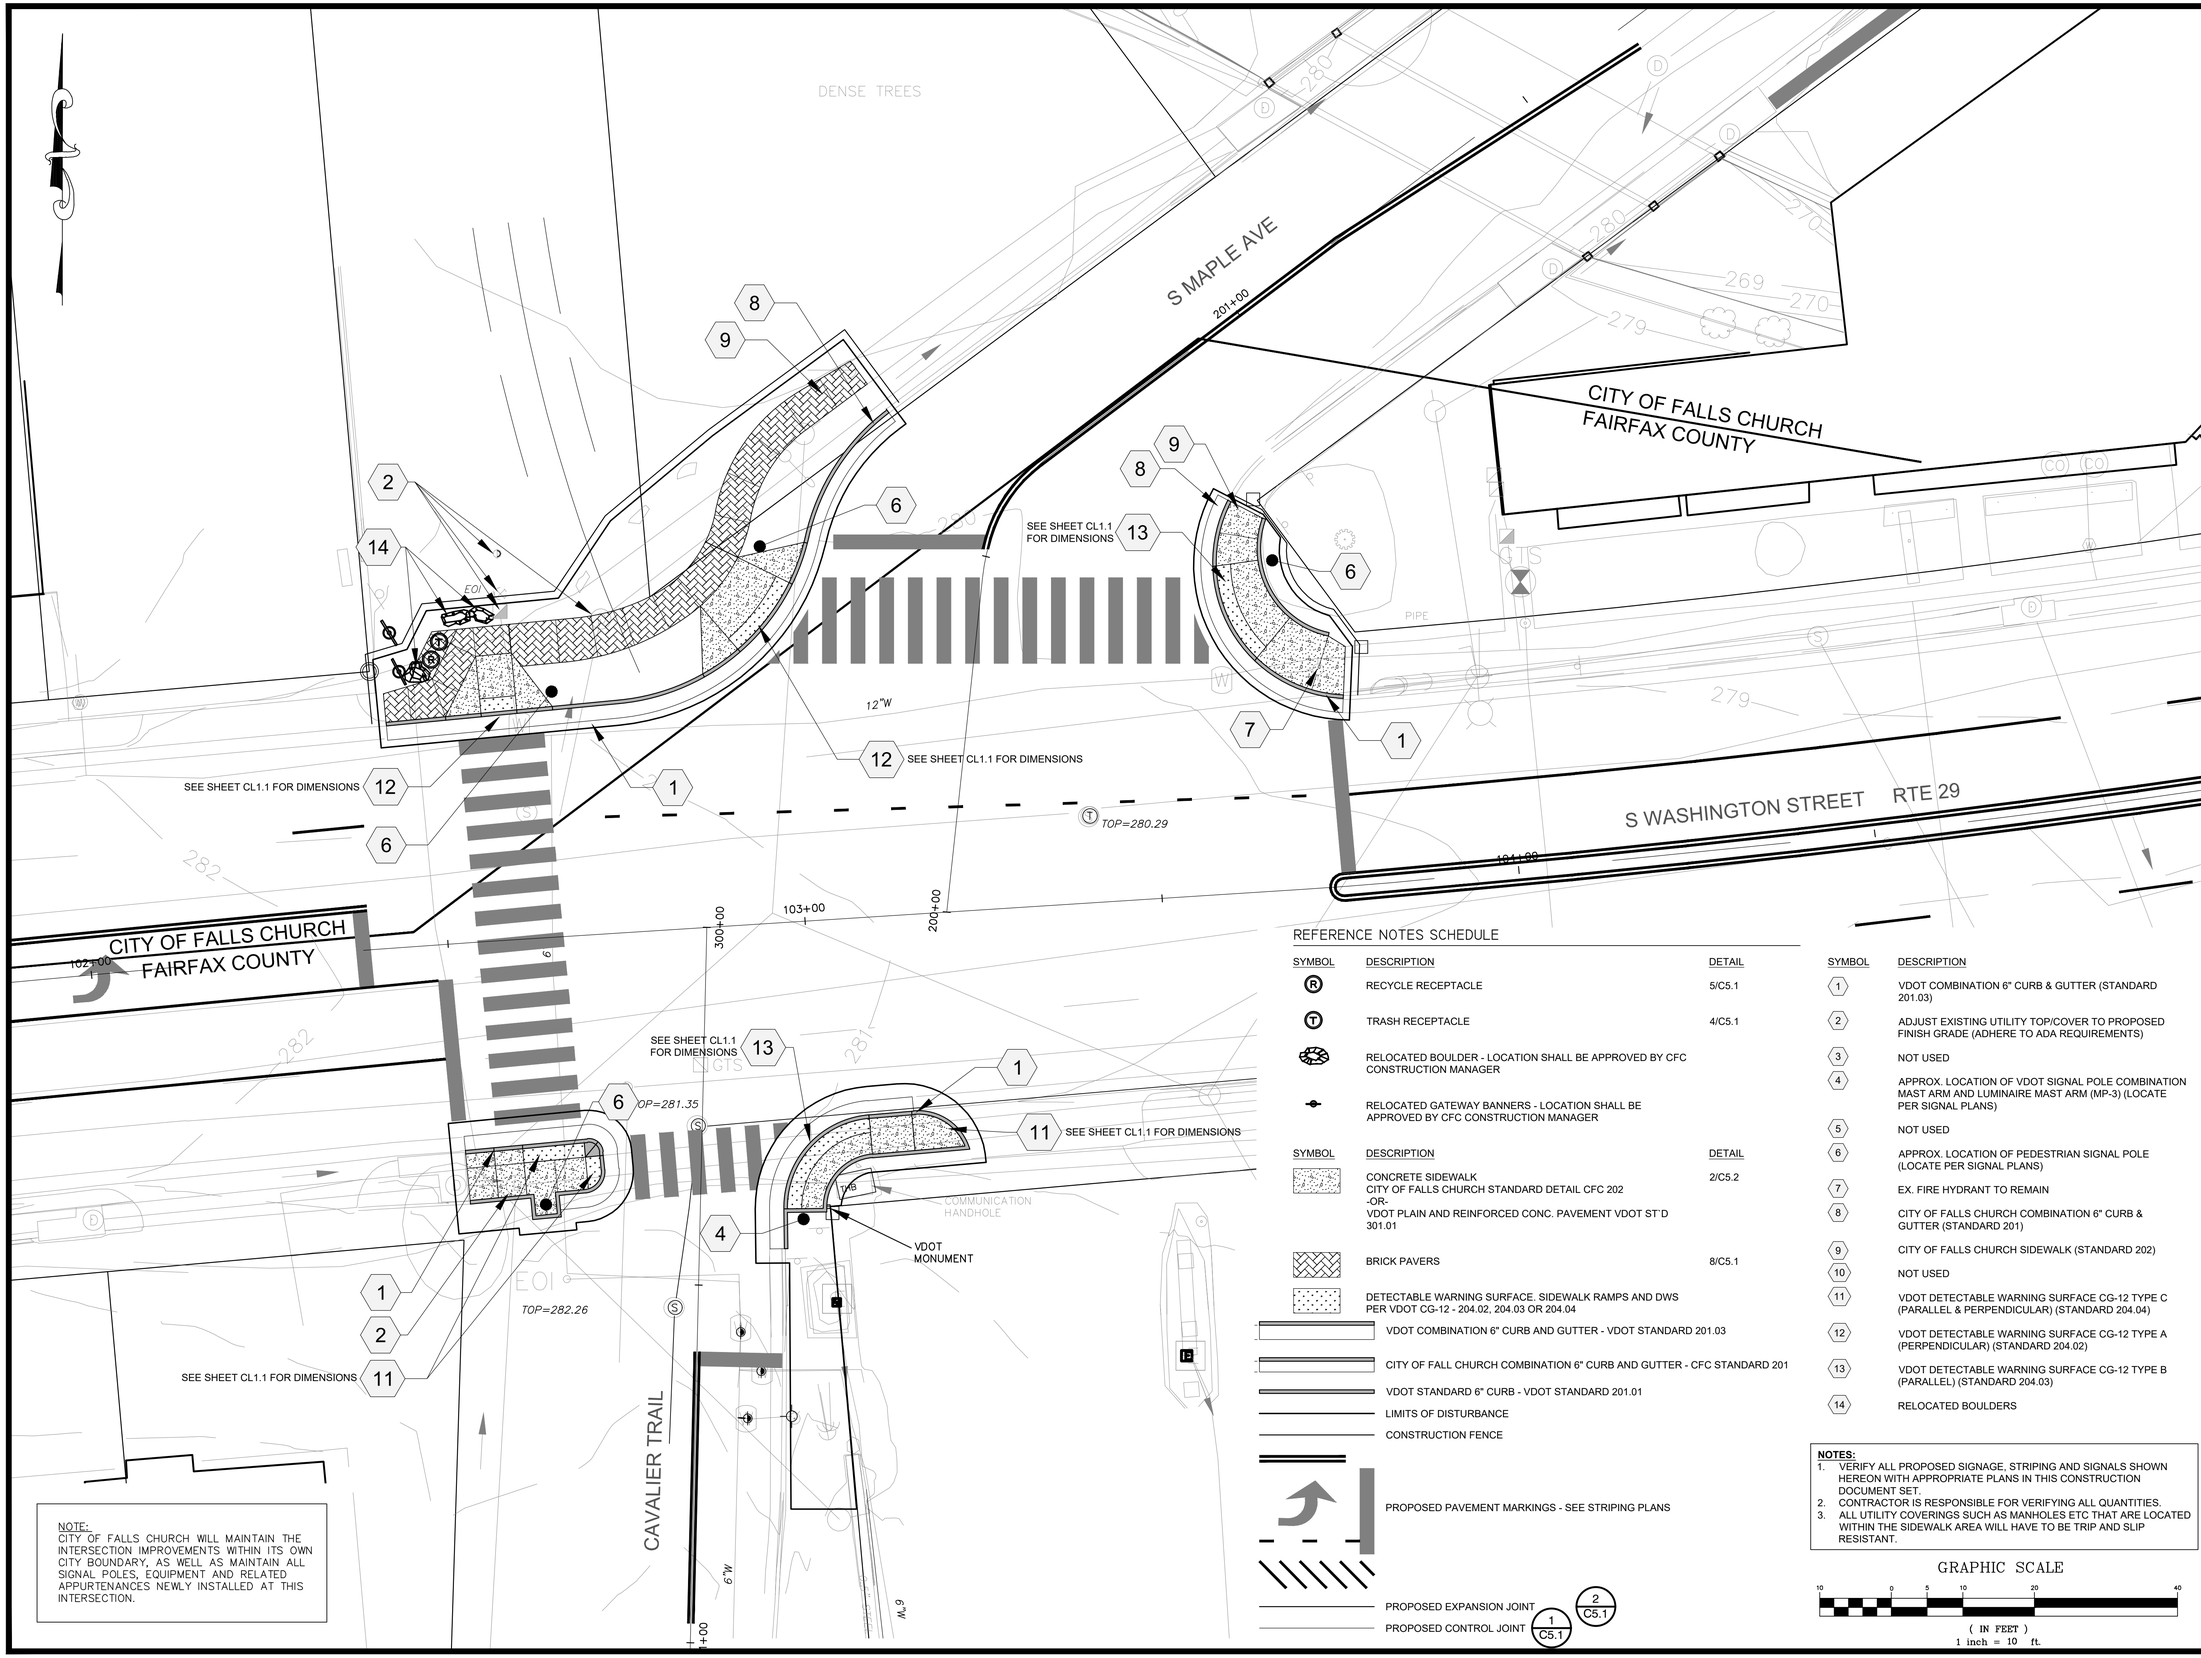

NOTE:
CITY OF FALLS CHURCH WILL MAINTAIN THE INTERSECTION IMPROVEMENTS WITHIN ITS OWN CITY BOUNDARY, AS WELL AS MAINTAIN ALL SIGNAL POLES, EQUIPMENT AND RELATED APPURTENANCES NEWLY INSTALLED AT THIS INTERSECTION.

REFERENCE NOTES SCHEDULE

SYMBOL	DESCRIPTION	DETAIL
(R)	RECYCLE RECEPTACLE	5/C5.1
(T)	TRASH RECEPTACLE	4/C5.1
	RELOCATED BOULDER - LOCATION SHALL BE APPROVED BY CFC CONSTRUCTION MANAGER	
	RELOCATED GATEWAY BANNERS - LOCATION SHALL BE APPROVED BY CFC CONSTRUCTION MANAGER	

SYMBOL	DESCRIPTION	DETAIL
	CONCRETE SIDEWALK CITY OF FALLS CHURCH STANDARD DETAIL CFC 202 -OR- VDOT PLAIN AND REINFORCED CONC. PAVEMENT VDOT ST`D 301.01	2/C5.2
	BRICK PAVERS	8/C5.1
	DETECTABLE WARNING SURFACE. SIDEWALK RAMPS AND DWS PER VDOT CG-12 - 204.02, 204.03 OR 204.04	
	VDOT COMBINATION 6" CURB AND GUTTER - VDOT STANDARD 201.03	
	CITY OF FALL CHURCH COMBINATION 6" CURB AND GUTTER - CFC STANDARD 201	
	VDOT STANDARD 6" CURB - VDOT STANDARD 201.01	
	LIMITS OF DISTURBANCE	
	CONSTRUCTION FENCE	
	PROPOSED PAVEMENT MARKINGS - SEE STRIPING PLANS	
	PROPOSED EXPANSION JOINT	
	PROPOSED CONTROL JOINT (1 / C5.1)	(2 / C5.1)

SYMBOL	DESCRIPTION
1	VDOT COMBINATION 6" CURB & GUTTER (STANDARD 201.03)
2	ADJUST EXISTING UTILITY TOP/COVER TO PROPOSED FINISH GRADE (ADHERE TO ADA REQUIREMENTS)
3	NOT USED
4	APPROX. LOCATION OF VDOT SIGNAL POLE COMBINATION MAST ARM AND LUMINAIRE MAST ARM (MP-3) (LOCATE PER SIGNAL PLANS)
5	NOT USED
6	APPROX. LOCATION OF PEDESTRIAN SIGNAL POLE (LOCATE PER SIGNAL PLANS)
7	EX. FIRE HYDRANT TO REMAIN
8	CITY OF FALLS CHURCH COMBINATION 6" CURB & GUTTER (STANDARD 201)
9	CITY OF FALLS CHURCH SIDEWALK (STANDARD 202)
10	NOT USED
11	VDOT DETECTABLE WARNING SURFACE CG-12 TYPE C (PARALLEL & PERPENDICULAR) (STANDARD 204.04)
12	VDOT DETECTABLE WARNING SURFACE CG-12 TYPE A (PERPENDICULAR) (STANDARD 204.02)
13	VDOT DETECTABLE WARNING SURFACE CG-12 TYPE B (PARALLEL) (STANDARD 204.03)
14	RELOCATED BOULDERS

NOTES:
1. VERIFY ALL PROPOSED SIGNAGE, STRIPING AND SIGNALS SHOWN HEREON WITH APPROPRIATE PLANS IN THIS CONSTRUCTION DOCUMENT SET.
2. CONTRACTOR IS RESPONSIBLE FOR VERIFYING ALL QUANTITIES.
3. ALL UTILITY COVERINGS SUCH AS MANHOLES ETC THAT ARE LOCATED WITHIN THE SIDEWALK AREA WILL HAVE TO BE TRIP AND SLIP RESISTANT.

GRAPHIC SCALE

10 0 5 10 20 40

(IN FEET)
1 inch = 10 ft.

A. MORTON THOMAS AND ASSOCIATES, INC.
CONSULTING ENGINEERS
800 KING FARM BOULEVARD, 4TH FLOOR, ROCKVILLE, MD 20850
(301) 881-2545 FAX:(301) 881-0814
EMAIL: AMT@AMTENGINEERING.COM

PROJECT MANAGER
ALVARO ASTORGA
CITY OF FALLS CHURCH

SURVEY
WILLIAM G. LIPPY, PLS
RICE ASSOCIATES
SURVEY COMPLETED: DECEMBER 2015

DESIGN BY
MICHAEL GLICKMAN, PE, PTOE
MATT WEIR, RLA, ISA
A. MORTON. THOMAS & ASSOCIATES, INC.

SUBSURFACE UTILITY
SUE STANCIK, LS
A. MORTON THOMAS & ASSOCIATES, INC.
SURVEY COMPLETED: AUGUST 10, 2018

CHECKED BY
JACK A. GOODE, PE, PTOE
A. MORTON THOMAS & ASSOCIATES, INC.

REGISTRATION STAMP
COMMONWEALTH OF VIRGINIA
JACK A. GOODE, II
LIC. NO. 02039202
PROFESSIONAL ENGINEER
2/12/2021

OWNER
CITY OF FALLS CHURCH VIRGINIA INCORPORATED 1875
CITY-OWNED & MAINTAINED

PROJECT TITLE
CITY OF FALLS CHURCH
S. MAPLE AVENUE &
S. WASHINGTON STREET
INTERSECTION
IMPROVEMENTS

REVISIONS

MARK	DATE	DESCRIPTION

AMT FILE NO.	16-0482.009
DATE:	FEBRUARY 2021
SCALE:	1" = 10'
DESIGNED BY:	AMT
DRAWN BY:	AMT
CHECKED BY:	AMT

100% SUBMISSION

SHEET TITLE
SITE / MATERIALS PLAN

SHEET
LM1.1

SHEET 0029-110-158-09