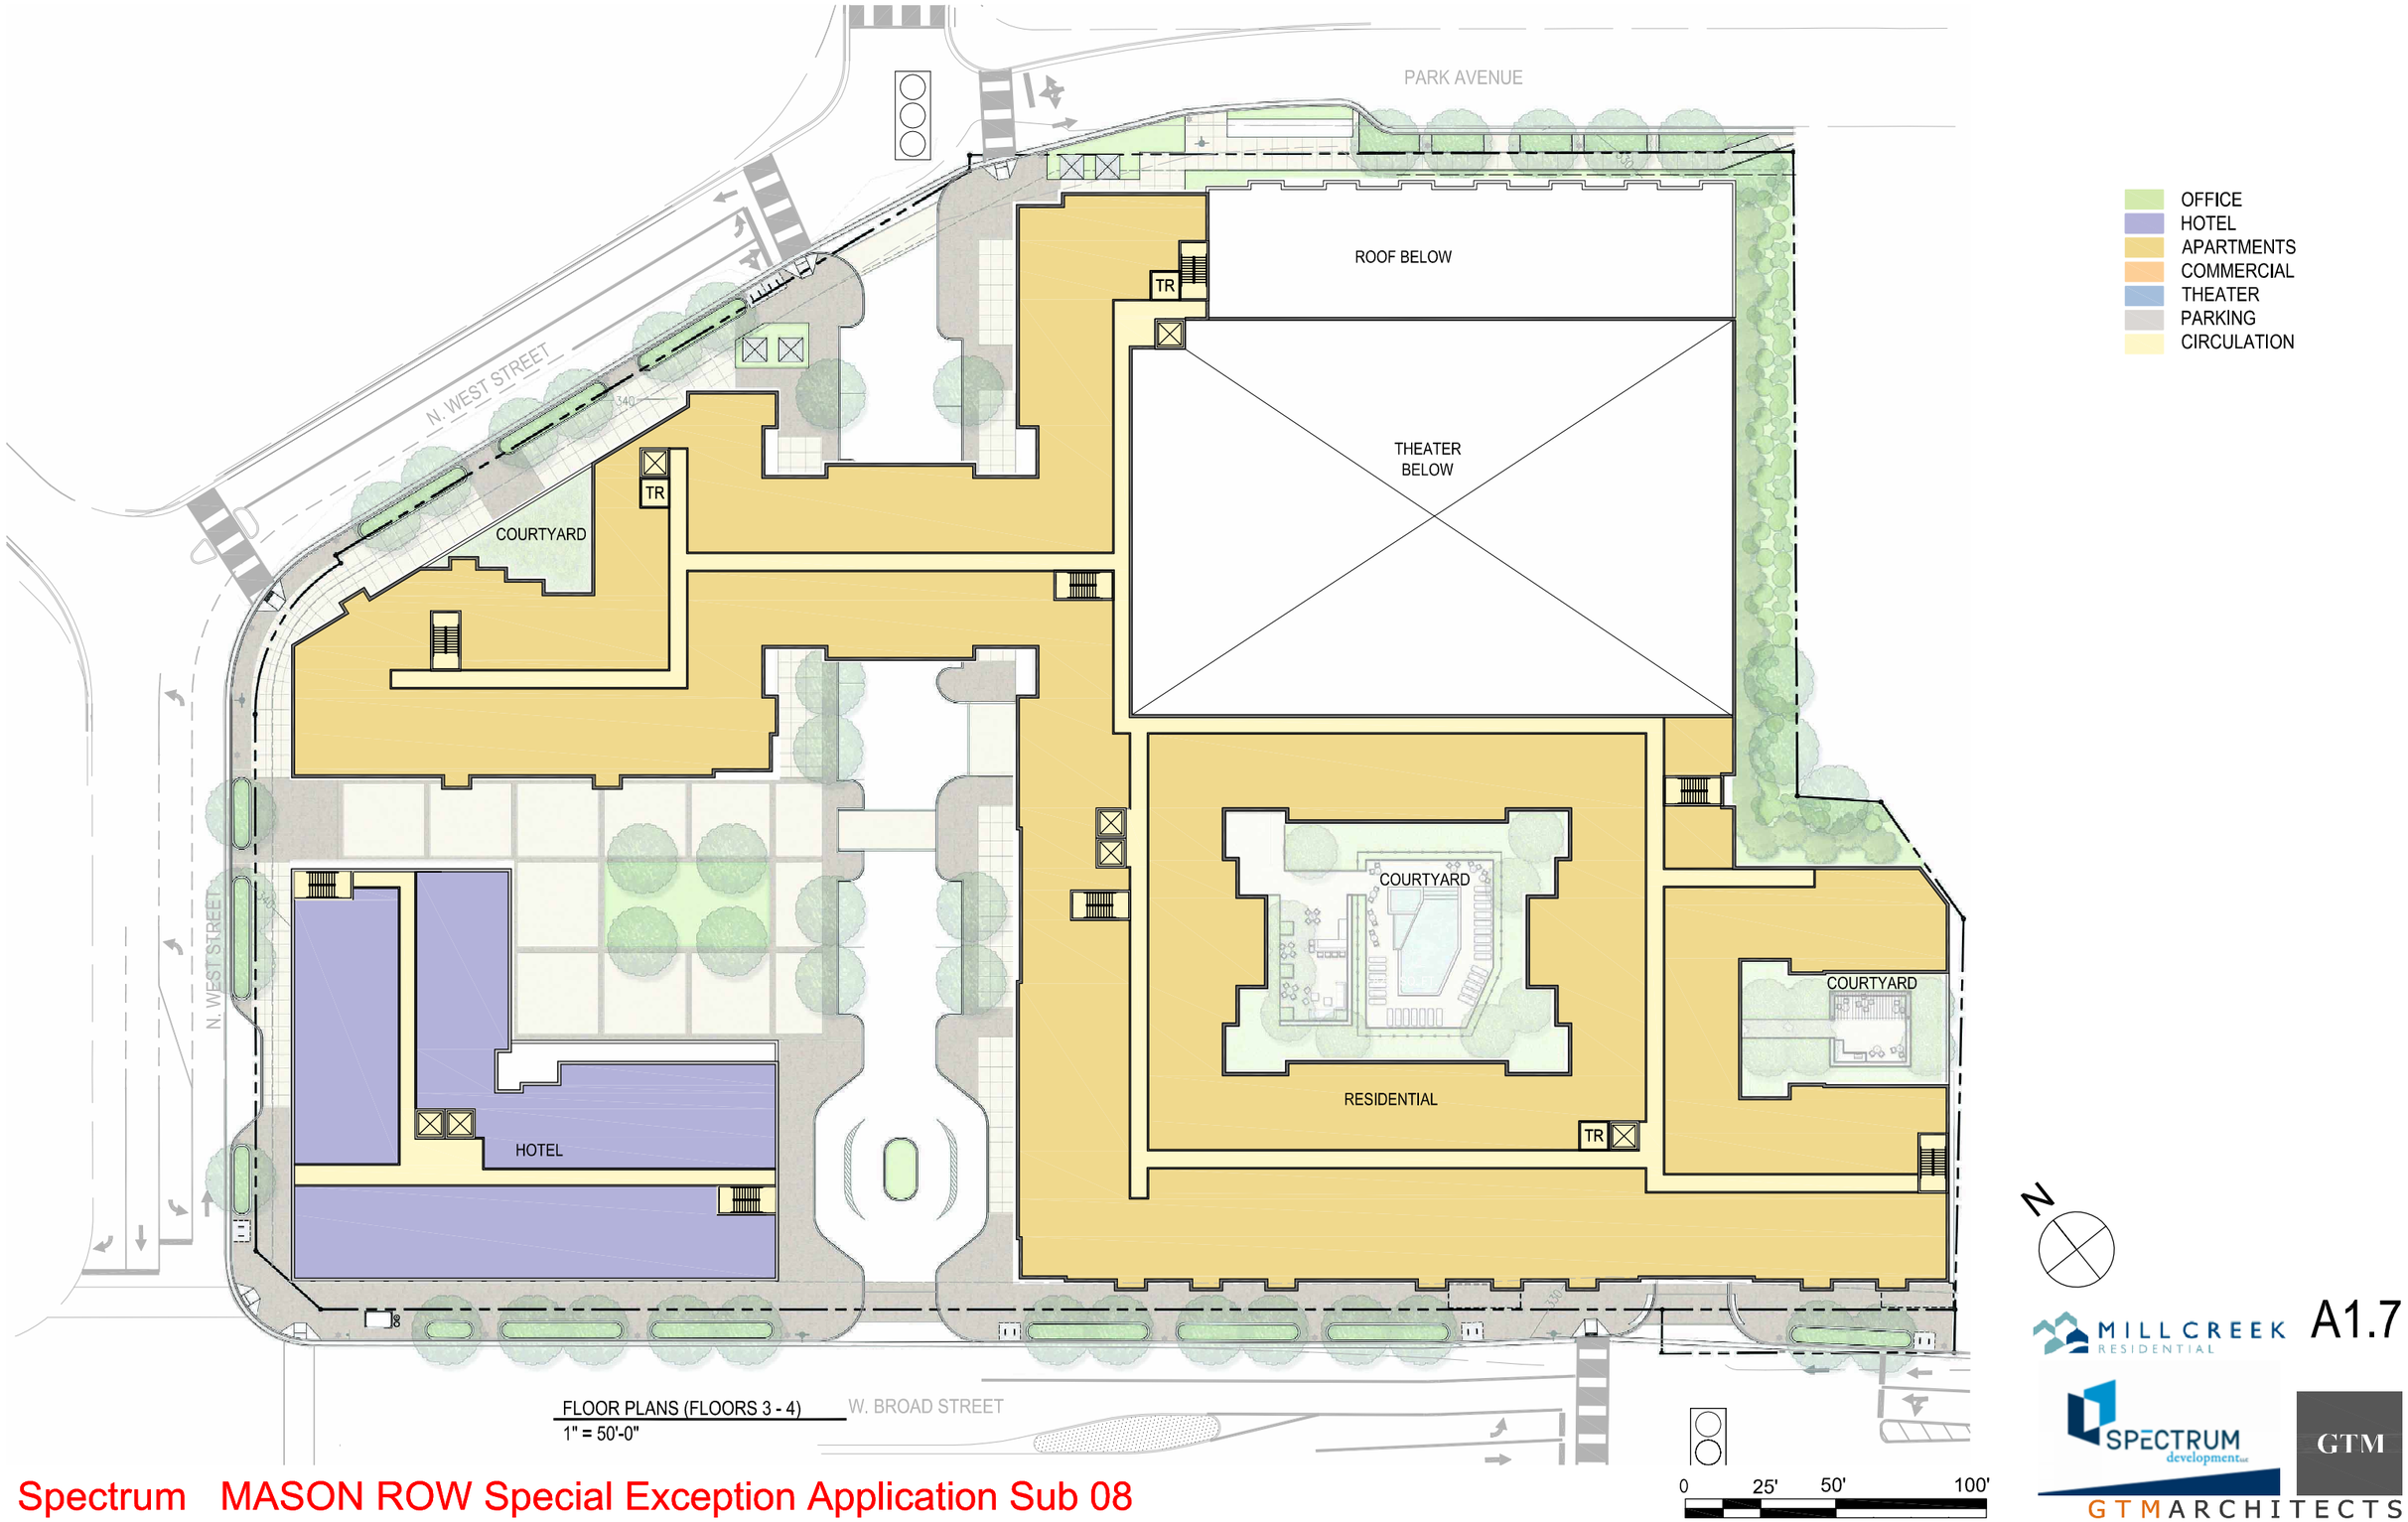

FLOOR PLANS (FLOORS 3 - 4)
1" = 50'-0"

A1.7

MILL CREEK RESIDENTIAL

SPECTRUM development

GTM

GTM ARCHITECTS

Spectrum MASON ROW Special Exception Application Sub 08

GTM PROJECT: 14.0041 NEC of W. Broad St & N. West St, Falls Church City, VA 12/9/15

COPYRIGHT 2014, GTM ARCHITECTS, INC.

7735 OLD GEORGETOWN ROAD, SUITE 700, BETHESDA, MD 20814 - TEL: (240) 333-2000 - FAX: (240) 333-2001

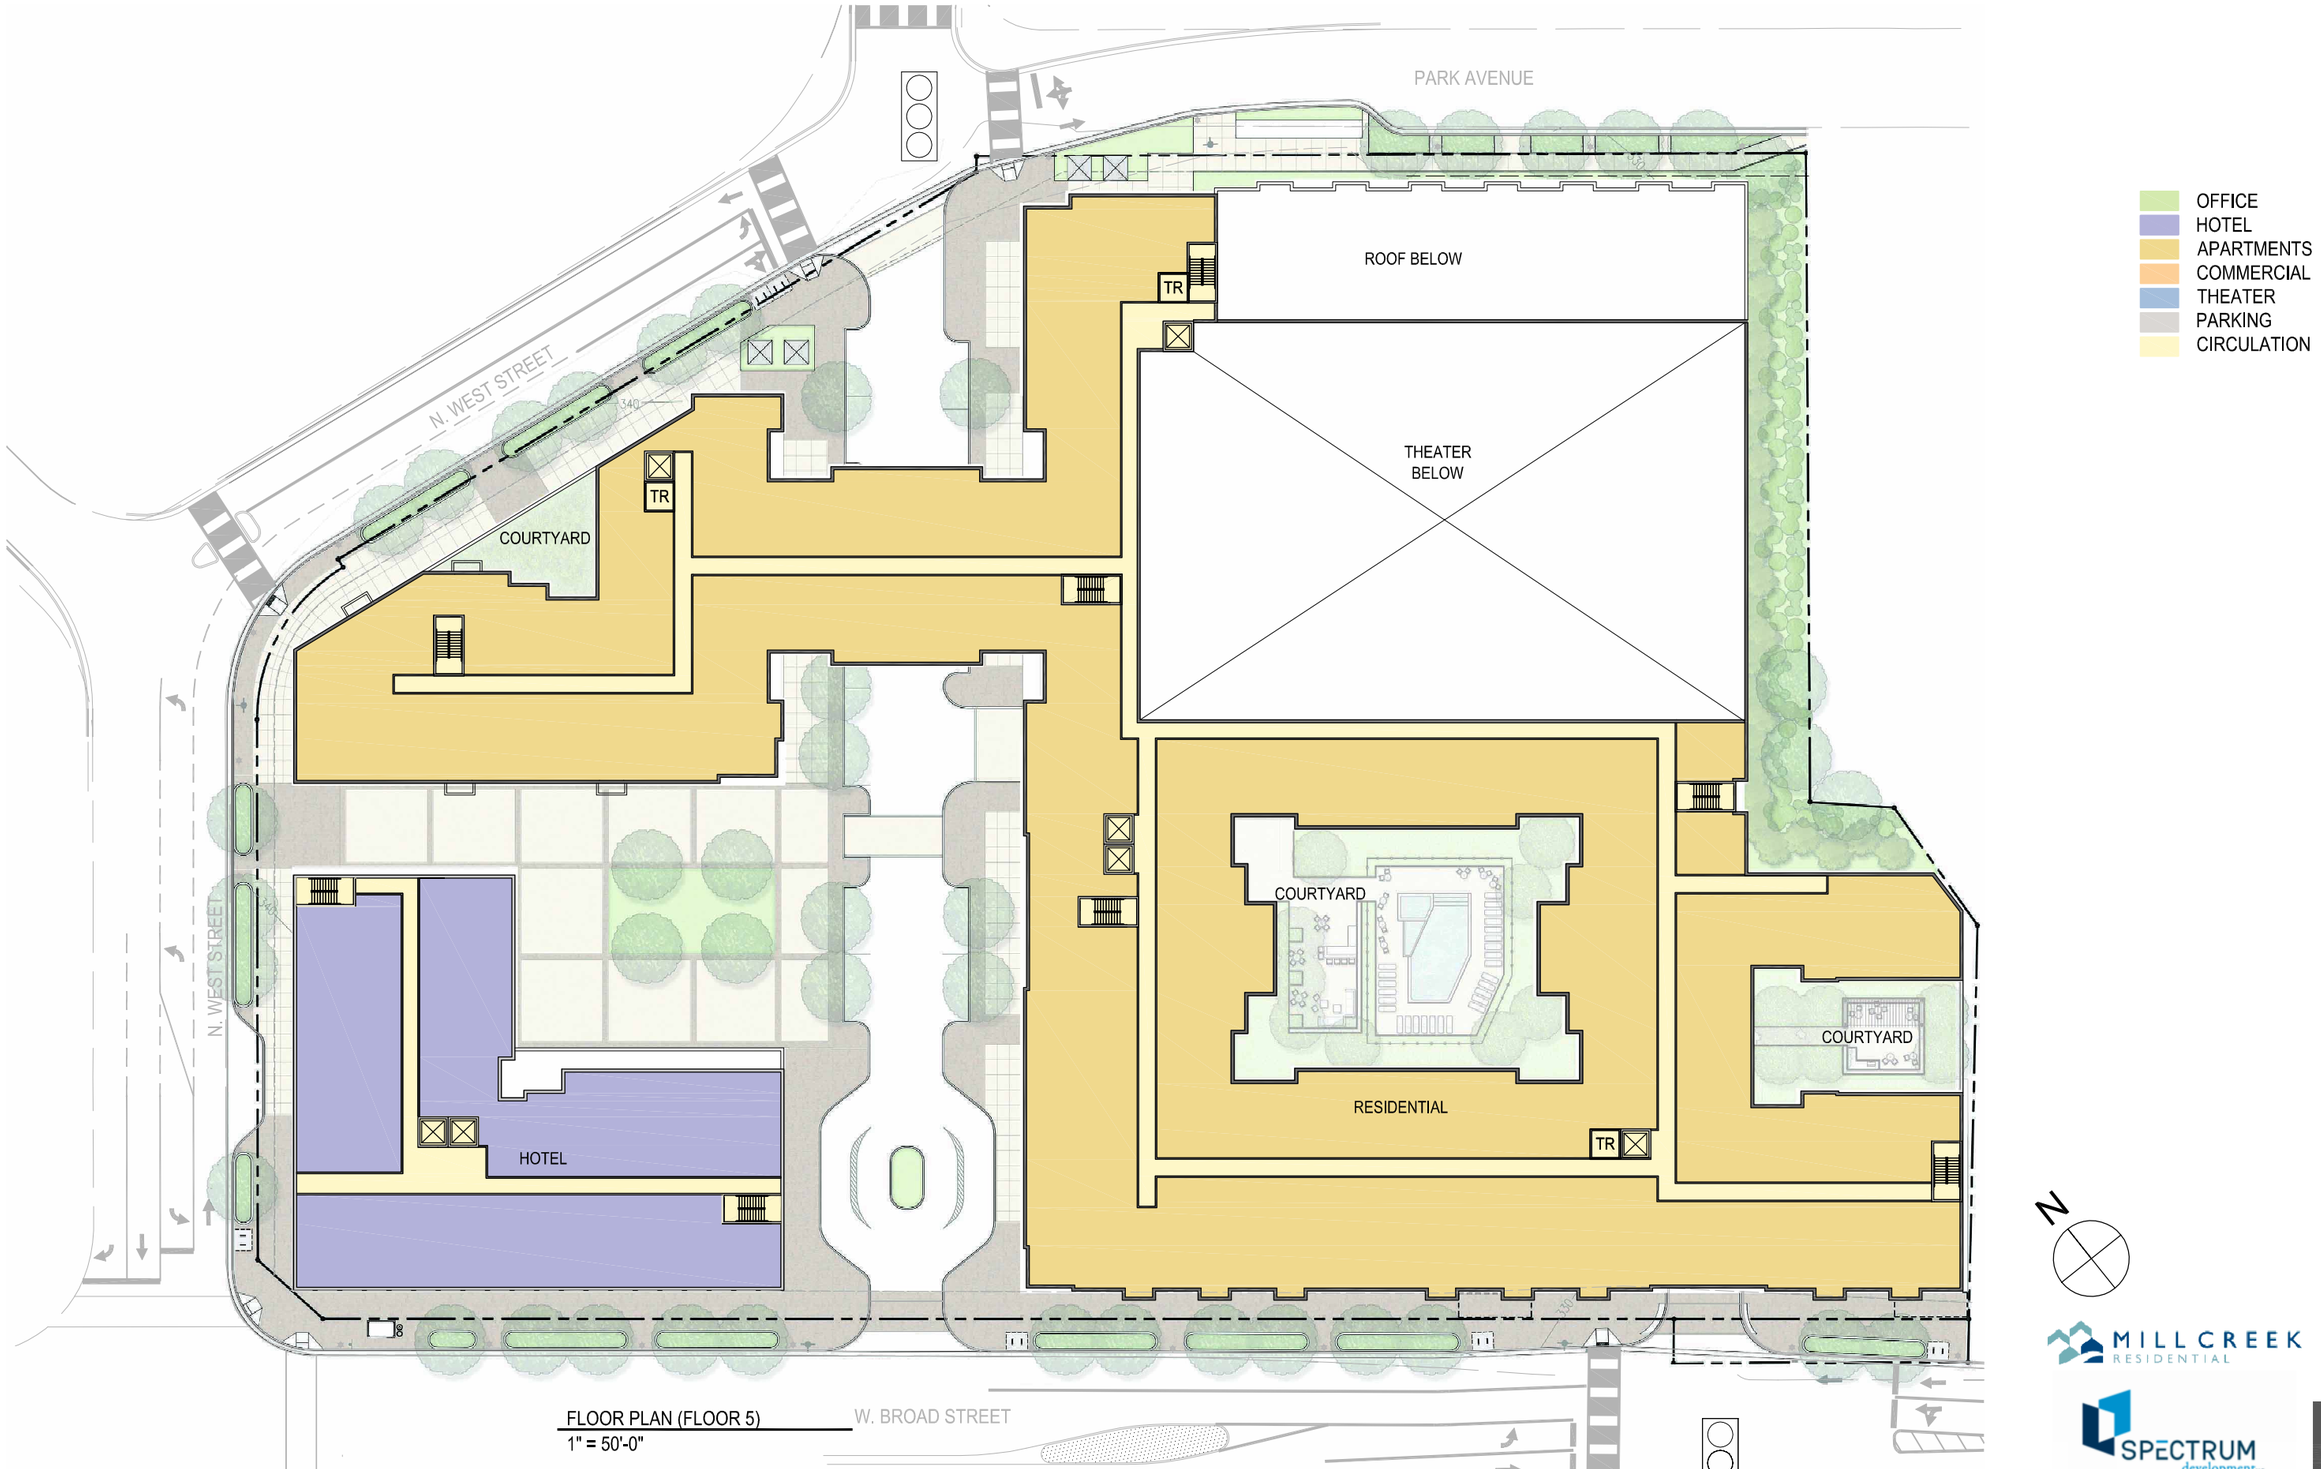

FLOOR PLAN (FLOOR 5)
1" = 50'-0"

MILL CREEK RESIDENTIAL

A1.8

SPECTRUM development

GTM

GTM ARCHITECTS

Spectrum MASON ROW Special Exception Application Sub 08

GTM PROJECT: 14.0041 NEC of W. Broad St & N. West St, Falls Church City, VA 12/9/15

COPYRIGHT 2014, GTM ARCHITECTS, INC.

7735 OLD GEORGETOWN ROAD, SUITE 700, BETHESDA, MD 20814 - TEL: (240) 333-2000 - FAX: (240) 333-2001