RFP NO. 0730 – 15GMHS - PPEA

APPENDIX C – ATTACHMENT 5

The following are the floor plans for the existing Mary Ellen Henderson Elementary School.

- Cellar Floor Plan
- First Floor Plan
- Second Floor Plan
- Third Floor Plan

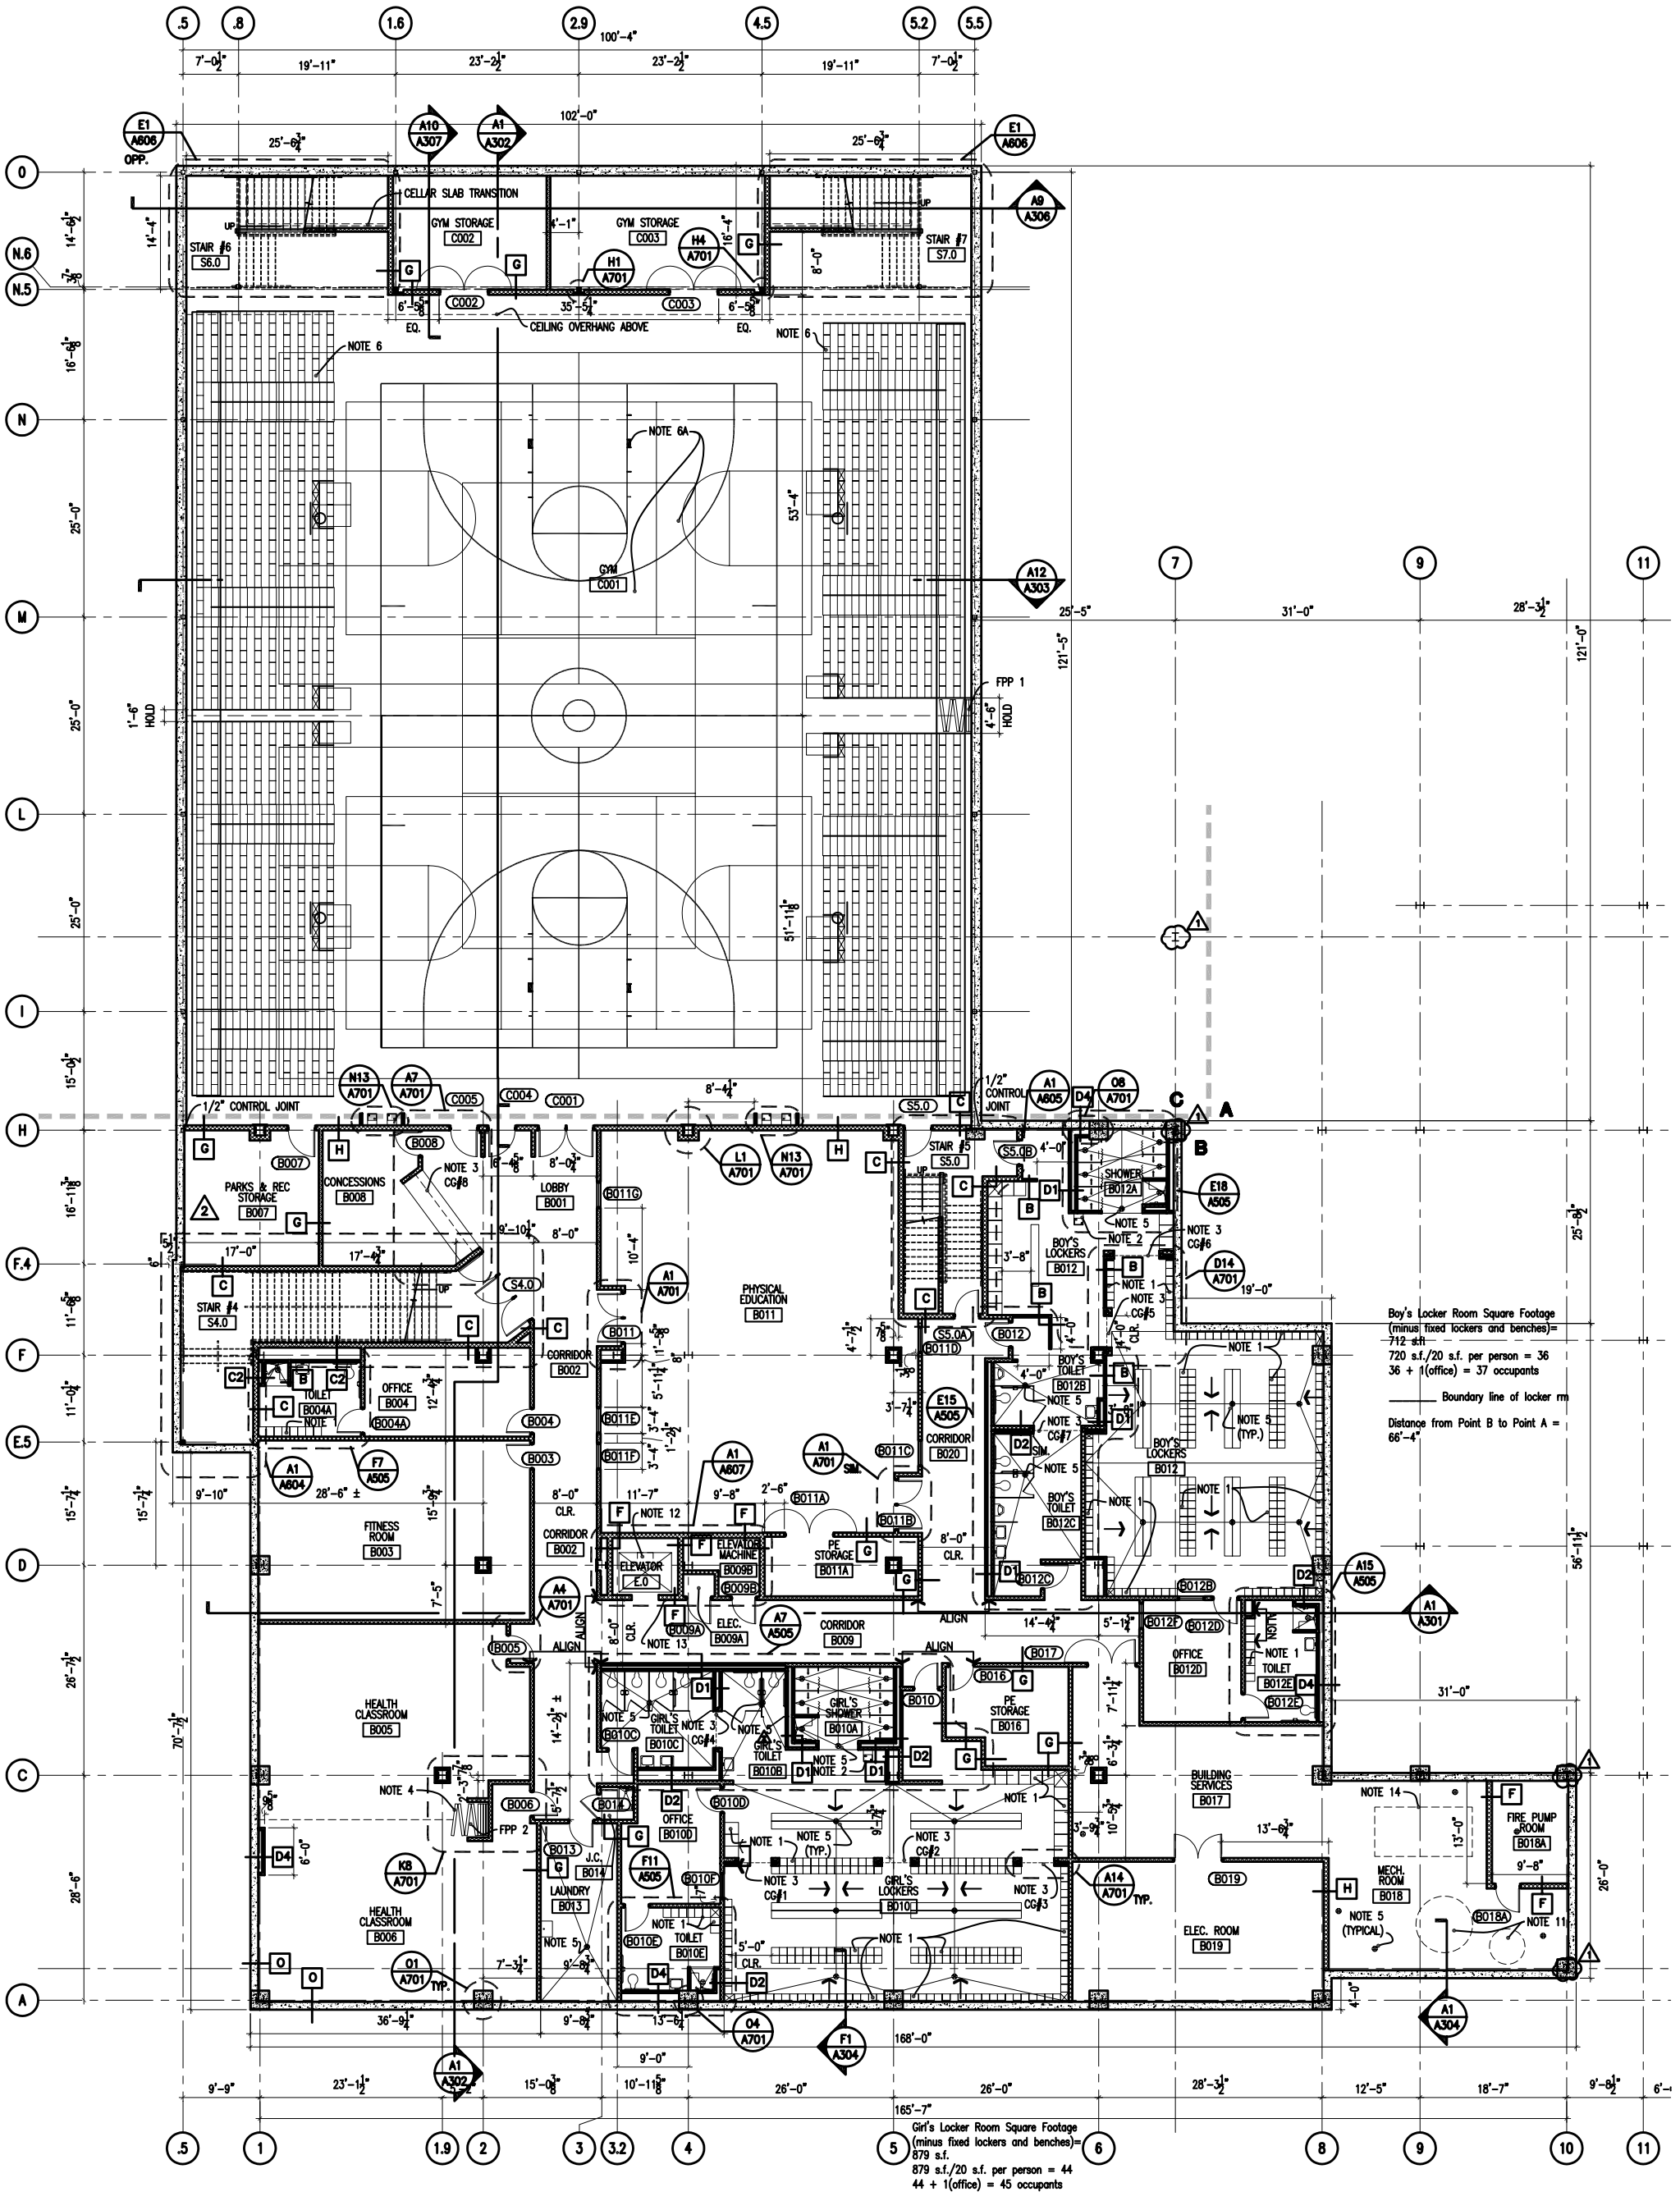
.5
.8
1.6
2.9
4.5
5.2
5.5
100'-4"
102'-0"
7'-0½"
19'-11"
23'-2½"
23'-2½"
19'-11"
7'-0½"
25'-6¾"
25'-6¾"
E1 A606
OPP.
A10 A307
A1 A302
A9 A306
CELLAR SLAB TRANSITION
GYM STORAGE C002
GYM STORAGE C003
STAIR #6 S6.0
STAIR #7 S7.0
H4 A701
H1 A701
G
UP
14'-4"
4'-1"
16'-4"
8'-0"
6'-5⅝"
35'-5¼"
EQ.
CEILING OVERHANG ABOVE
NOTE 6
NOTE 6A
GYM C001
53'-4"
51'-11⅛"
A12 A303
25'-5"
31'-0"
28'-3½"
121'-5"
121'-0"
FPP 1
1'-6" HOLD
4'-6" HOLD
7
9
11
0
N.6
N.5
N
M
L
I
H
F.4
F
E.5
D
C
A
14'-6½"
3⅞"
16'-6⅛"
25'-0"
15'-0½"
16'-11⅛"
11'-0¾"
15'-7¼"
26'-7½"
28'-6"
70'-7½"
N13 A701
A7 A701
C005
C004
C001
1/2" CONTROL JOINT
8'-4¼"
S5.0
B008
B007
B001
B011G
L1 A701
N13 A701
PARKS & REC STORAGE B007
CONCESSIONS B008
LOBBY B001
NOTE 3 CG#8
9'-10¼"
17'-0"
17'-4¾"
S4.0
STAIR #4 S4.0
A1 A701
PHYSICAL EDUCATION B011
B011
B011D
B012
S5.0A
CORRIDOR B002
B004
B004A
TOILET
OFFICE B004
C2
B003
FITNESS ROOM B003
9'-10"
28'-6" ±
A1 A604
F7 A505
8'-0" CLR.
CORRIDOR B002
11'-7"
9'-8"
2'-6"
B011A
B011B
B011C
B011E
B011F
A1 A607
A1 A701 SIM.
E15 A505
CORRIDOR B020
F
NOTE 12
ELEVATOR E.O
ELEVATOR MACHINE B009B
B009A
ELEC. B009A
NOTE 13
A4 A701
A7 A505
CORRIDOR B009
PE STORAGE B011A
PE STORAGE B016
B016
B017
B010
B010A
B010B
B010C
B010D
B010E
B010F
GIRL'S SHOWER B010A
GIRL'S TOILET B010B
GIRL'S TOILET B010C
GIRL'S LOCKERS B010
OFFICE B010D
TOILET B010E
NOTE 5 (TYP.)
NOTE 3 CG#1
NOTE 3 CG#2
NOTE 3 CG#3
A14 A701 TYP.
HEALTH CLASSROOM B005
HEALTH CLASSROOM B006
B005
B006
NOTE 4
FPP 2
K8 A701
B013
LAUNDRY B013
J.C. B014
F11 A505
O1 A701 TYP.
NOTE 5
7'-3¼"
9'-8¾"
36'-9¼"
9'-8¾"
13'-6¼"
04 A701
F1 A304
168'-0"
9'-0"
A1 A302
9'-9"
23'-1½"
15'-0⅜"
10'-11⅝"
26'-0"
26'-0"
165'-7"
28'-3½"
12'-5"
18'-7"
9'-8½"
6'-
A1 A604
A1 A303
A1 A301
A1 A304
A15 A505
A1 A605
D4 A701
08 A701
E18 A505
D14 A701
E1 A606
BOY'S LOCKERS B012
BOY'S TOILET B012B
BOY'S TOILET B012C
SHOWER B012A
OFFICE B012D
TOILET B012E
B012F
B012G
NOTE 1
NOTE 2
NOTE 5
NOTE 5 (TYP.)
NOTE 5 (TYPICAL)
NOTE 3 CG#5
NOTE 3 CG#6
NOTE 3 CG#7
4'-0" CLR.
3'-8"
19'-0"
BUILDING SERVICES B017
ELEC. ROOM B019
B019
MECH. ROOM B018
FIRE PUMP ROOM B018A
B018A
NOTE 11
NOTE 14
13'-0"
13'-6¾"
9'-8"
26'-0"
4'-0"
56'-11½"
31'-0"
25'-8½"
14'-6½"
5'-1¼"
7'-11¼"
6'-3¼"
3'-9¾"
10'-5¾"
Boy's Locker Room Square Footage
(minus fixed lockers and benches)=
712 s.f.
720 s.f./20 s.f. per person = 36
36 + 1(office) = 37 occupants
Boundary line of locker rm
Distance from Point B to Point A =
66'-4"
Girl's Locker Room Square Footage
(minus fixed lockers and benches)=
879 s.f.
879 s.f./20 s.f. per person = 44
44 + 1(office) = 45 occupants

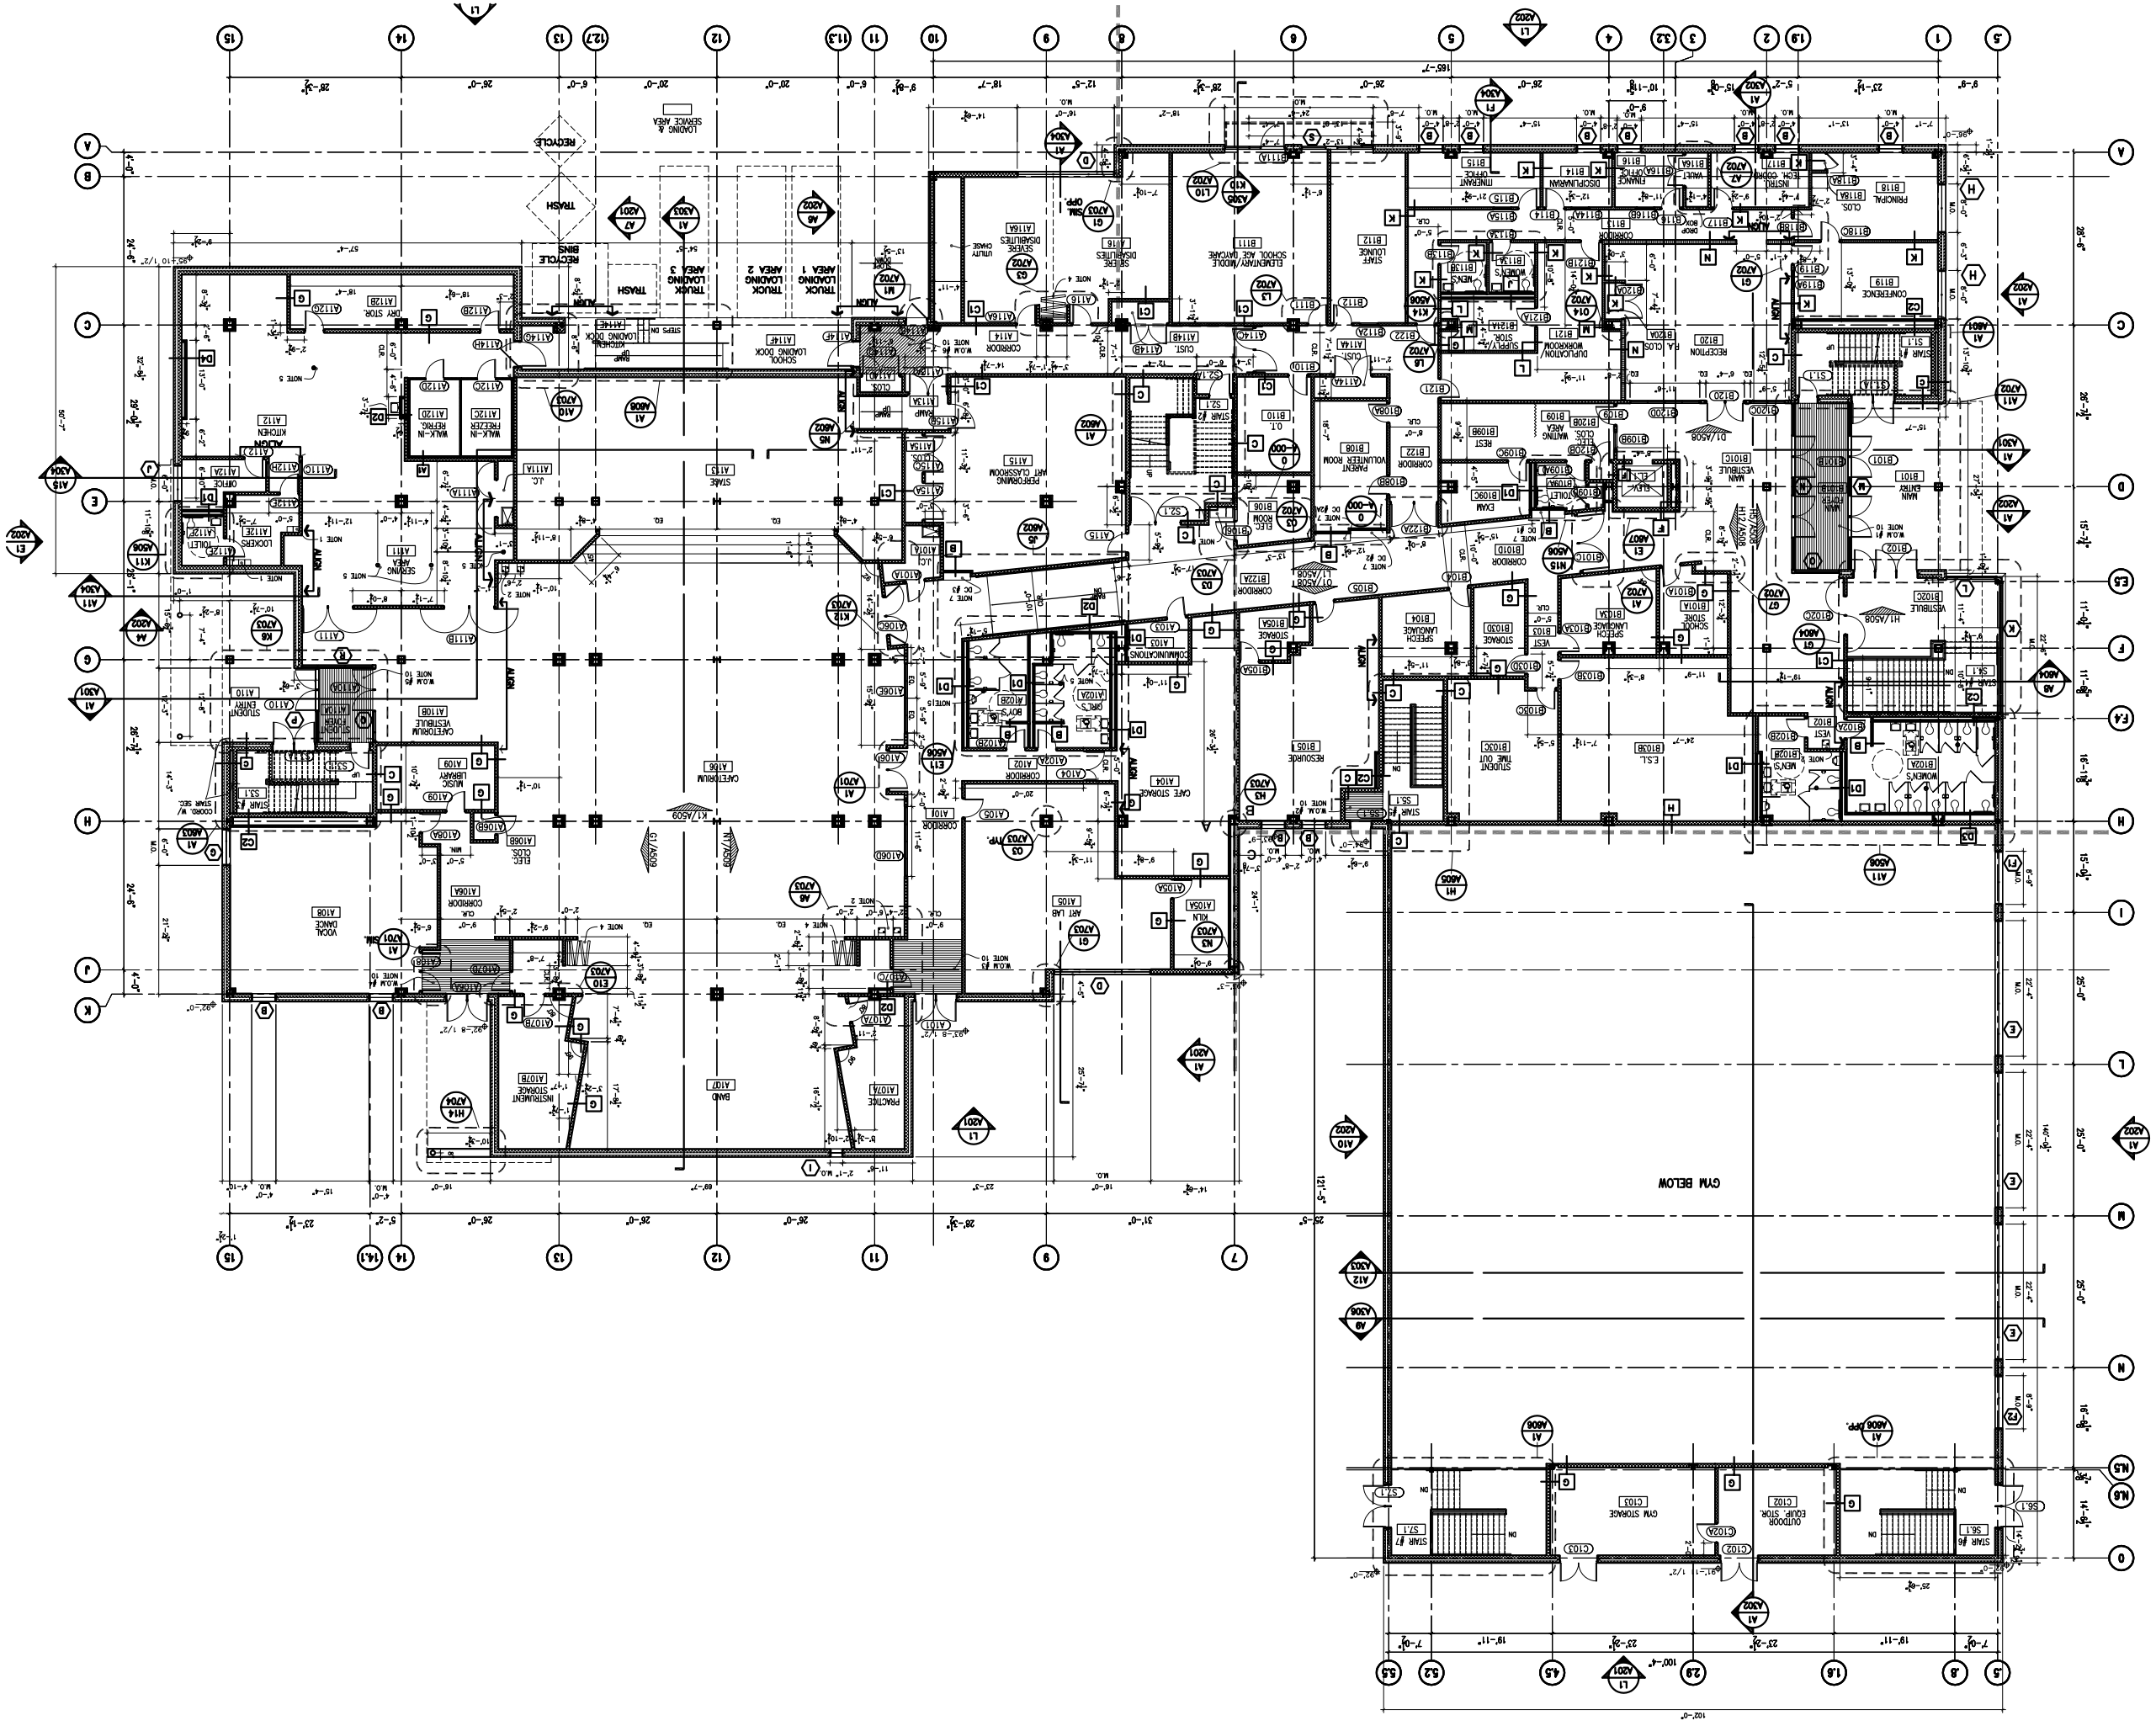
GYM BELOW
GYM STORAGE
OUTDOOR EQUIP. STOR.
STAIR #6
STAIR #7
TRUCK LOADING AREA 1
TRUCK LOADING AREA 2
TRUCK LOADING AREA 3
SCHOOL LOADING DOCK
LOADING & SERVICE AREA
TRASH
RECYCLE
CORRIDOR
STAGE
ORCHESTRA PIT
BAND
ART LAB
DANCE
YOGA
KITCHEN
STUDENT LOUNGE
STUDENT ENTRY
VESTIBULE
MAIN LIBRARY
CAFETERIA
CAFE STORAGE
STUDENT TAKE OUT
SPECIAL LOUNGE
MAIN ENTRY
VESTIBULE
RECEPTION
PUBLIC LOUNGE
WORKROOM
SUPPLY & STOR.
ELEMENTARY/MIDDLE SCHOOL ACE DAYCARE
START LOUNGE
DISPLAY/AWARD
TRANSIENT
INSTRUCTIONAL STORAGE
PARENT VOLUNTEER ROOM
PERFORMING ART CLASSROOM
CONFERENCE
PRINCIPAL
CLOS.
MEN'S
WOMEN'S
MAIN ENTRY
VESTIBULE
MAIN ENTRANCE
WAITING AREA
CLOS.
CLSL
ELEC.
MECH.
STORAGE
SPECIAL LOUNGE
STORAGE
STORAGE
STORA

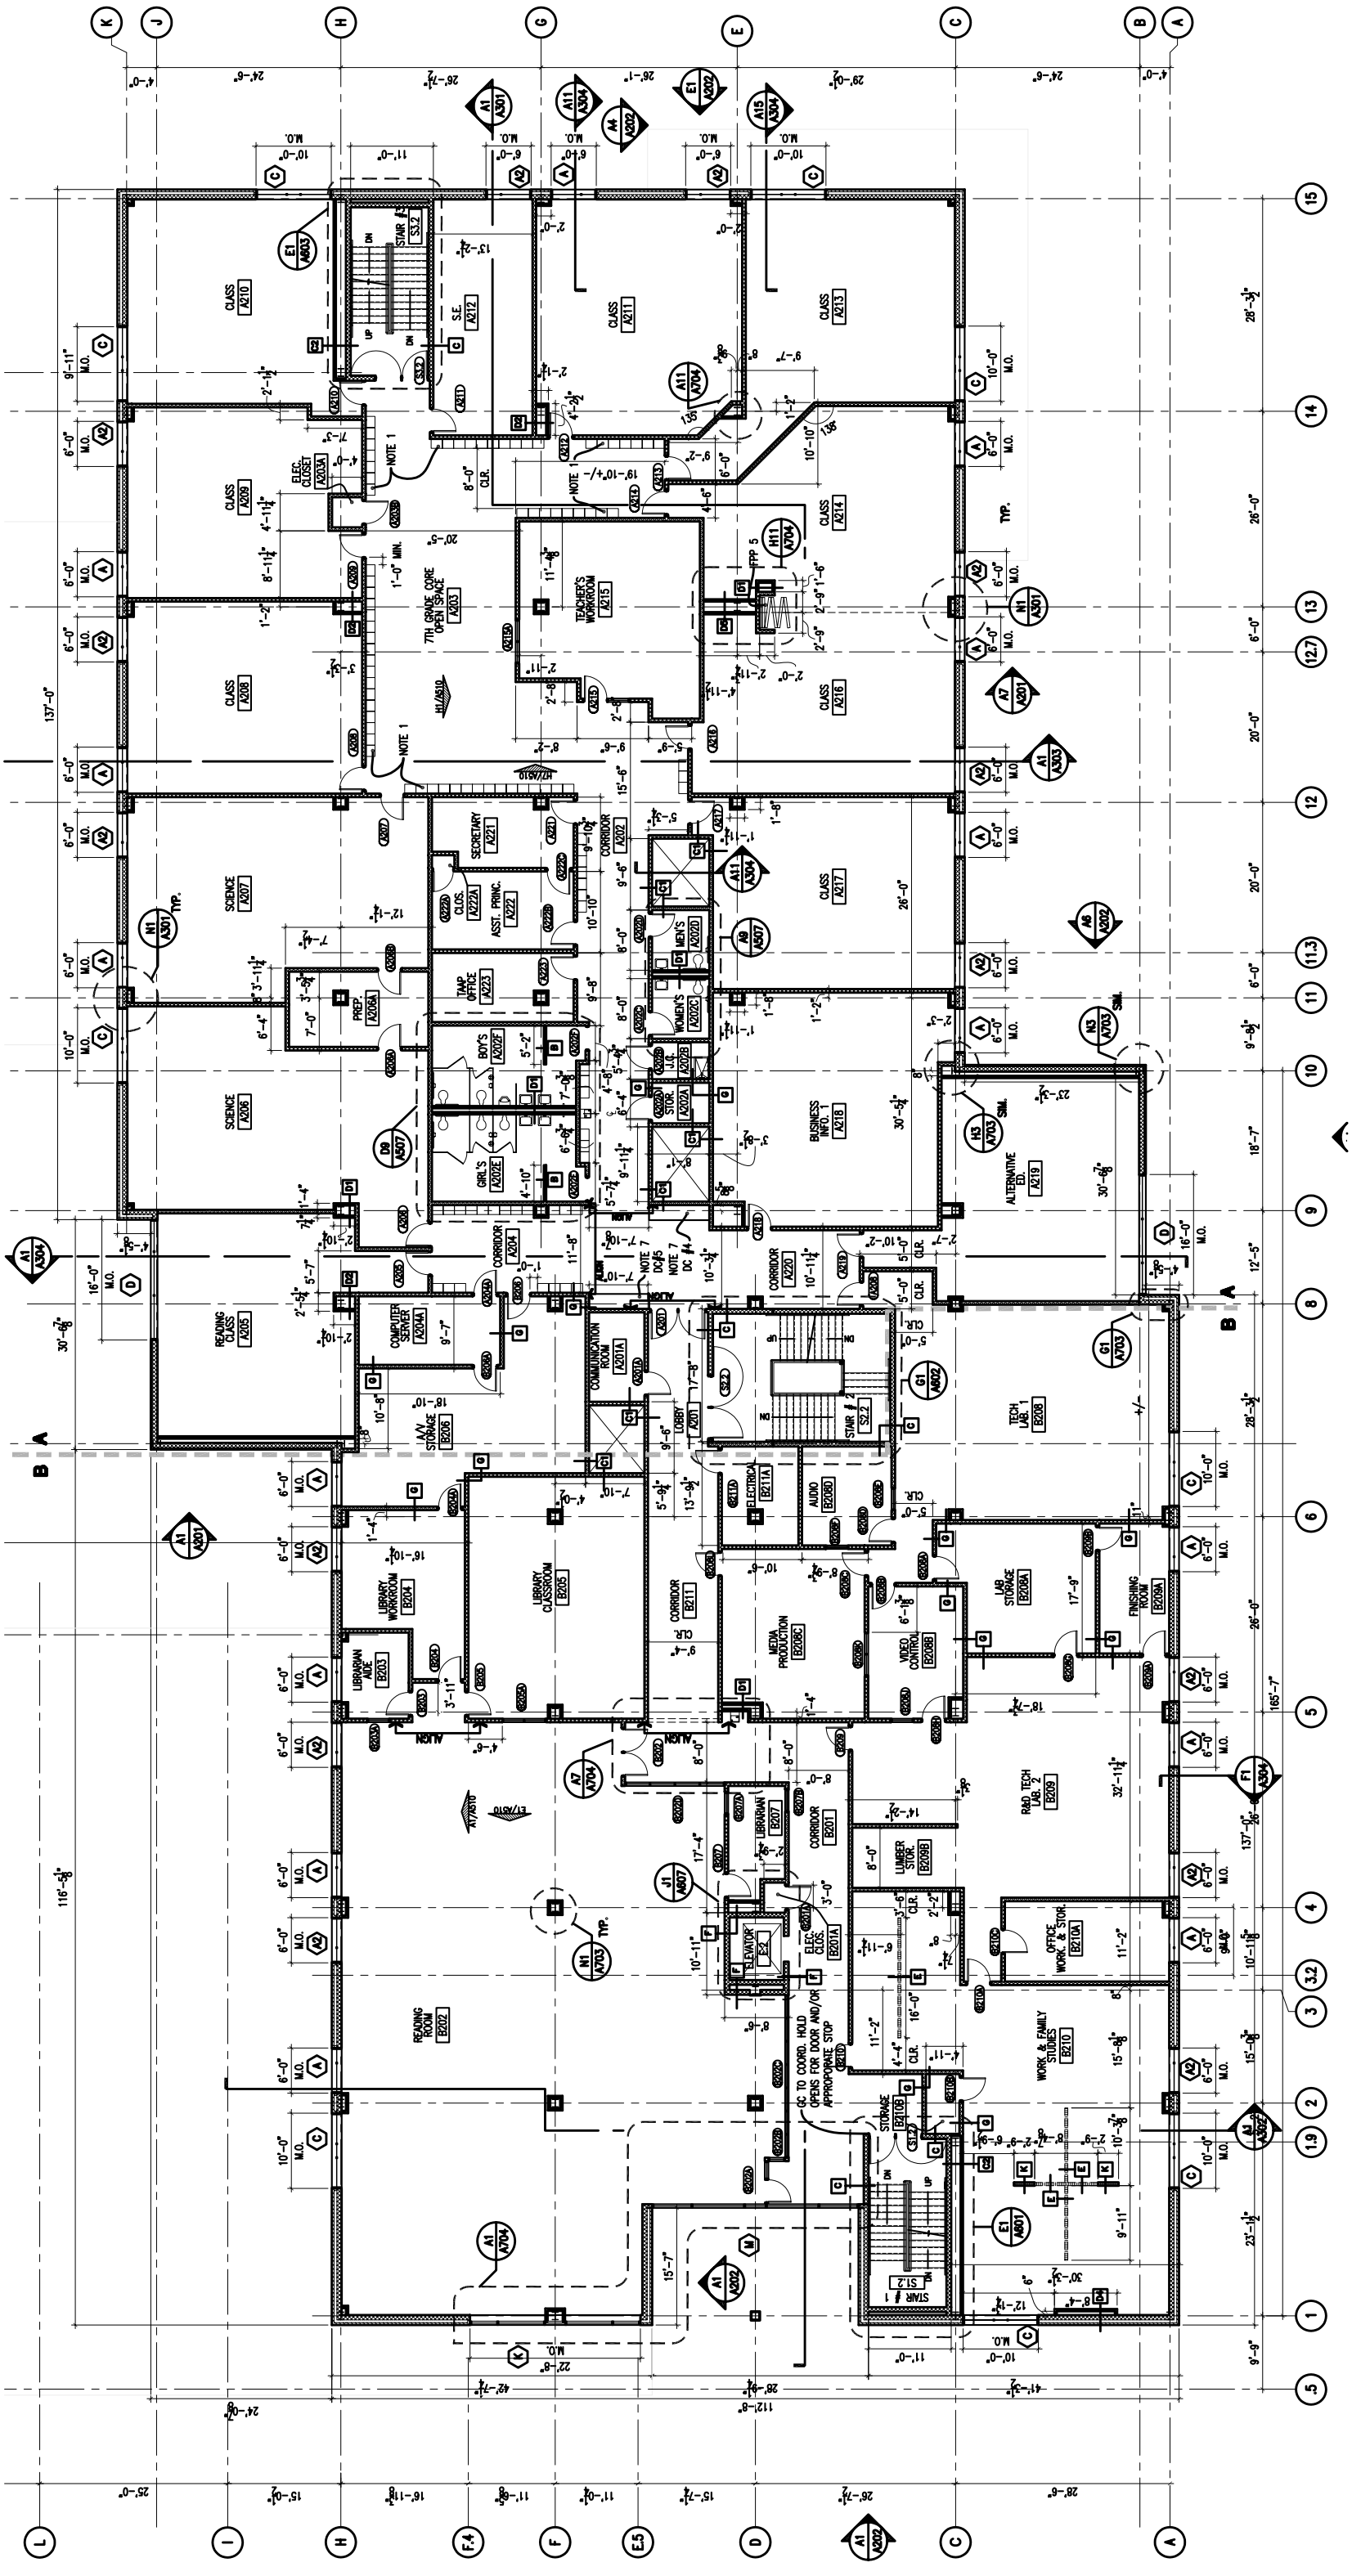
CLASS A210
CLASS A211
CLASS A213
CLASS A214
CLASS A216
CLASS A217
CLASS A208
SCIENCE A207
SCIENCE A206
READING CLASS A205
SECRETARY A221
ASST. PRINC. A222
TAAP OFFICE A223
BUSINESS INFO. 1 A218
ALTERNATIVE ED. A219
TEACHER'S WORKROOM A215
7TH GRADE CORE OPEN SPACE A203
CORRIDOR A202
CORRIDOR A204
CORRIDOR A220
CORRIDOR B211
CORRIDOR B201
COMPUTER SERVER A204A
COMMUNICATION ROOM A201A
LOBBY A201
MAT'L STORAGE B206
LIBRARY WORKROOM B204
LIBRARY CLASSROOM B205
LIBRARIAN AIDE B203
MEDIA PRODUCTION B206C
AUDIO B206D
ELECTRICAL B211A
TECH LAB 1 B208
RAD. TECH LAB. 2 B209
LAB STORAGE B208A
FINISHING ROOM B209A
VIDEO CONTROL B208B
LUMBER STOR. B209B
OFFICE WORK. & STOR. B210A
WORK & FAMILY STUDIES B210
STORAGE B210B
READING ROOM B202
ELEC. CLOSET A203A
ELEVATOR E2
STAIR # 1 S1.2
STAIR # 2 S2.2
STAIR S3.2
ELEC. CLOS. B201A
MEN'S A202D
WOMEN'S A202C
BOY'S A202F
GRL'S A202E
JAN. A202B
STOR. A202A
SECRETARY CLOS. A222A
NOTE 1
NOTE 7
DC #5
DC #4
FPP 5
CLR.
M.O.
TYP.
SIM.
GC TO COORD. HOLD OPENS FOR DOOR AND/OR APPROPRIATE STOP
UP
DN
137'-0"
116'-5 7/8"
165'-7"
112'-8"
41'-3 1/2"
42'-7 1/2"
28'-9 1/4"
26'-7 1/2"
24'-0 7/8"
22'-8"
25'-0"
15'-0 1/2"
16'-11 7/8"
11'-0 1/4"
15'-7 1/2"
28'-6"
29'-0 1/2"
24'-6"
4'-0"
26'-1"
26'-7 1/2"
L
I
H
F.4
F
E.5
D
C
A
15
14
13
12.7
12
11.3
11
10
9
8
6
5
3.2
2
1.9
1
.5

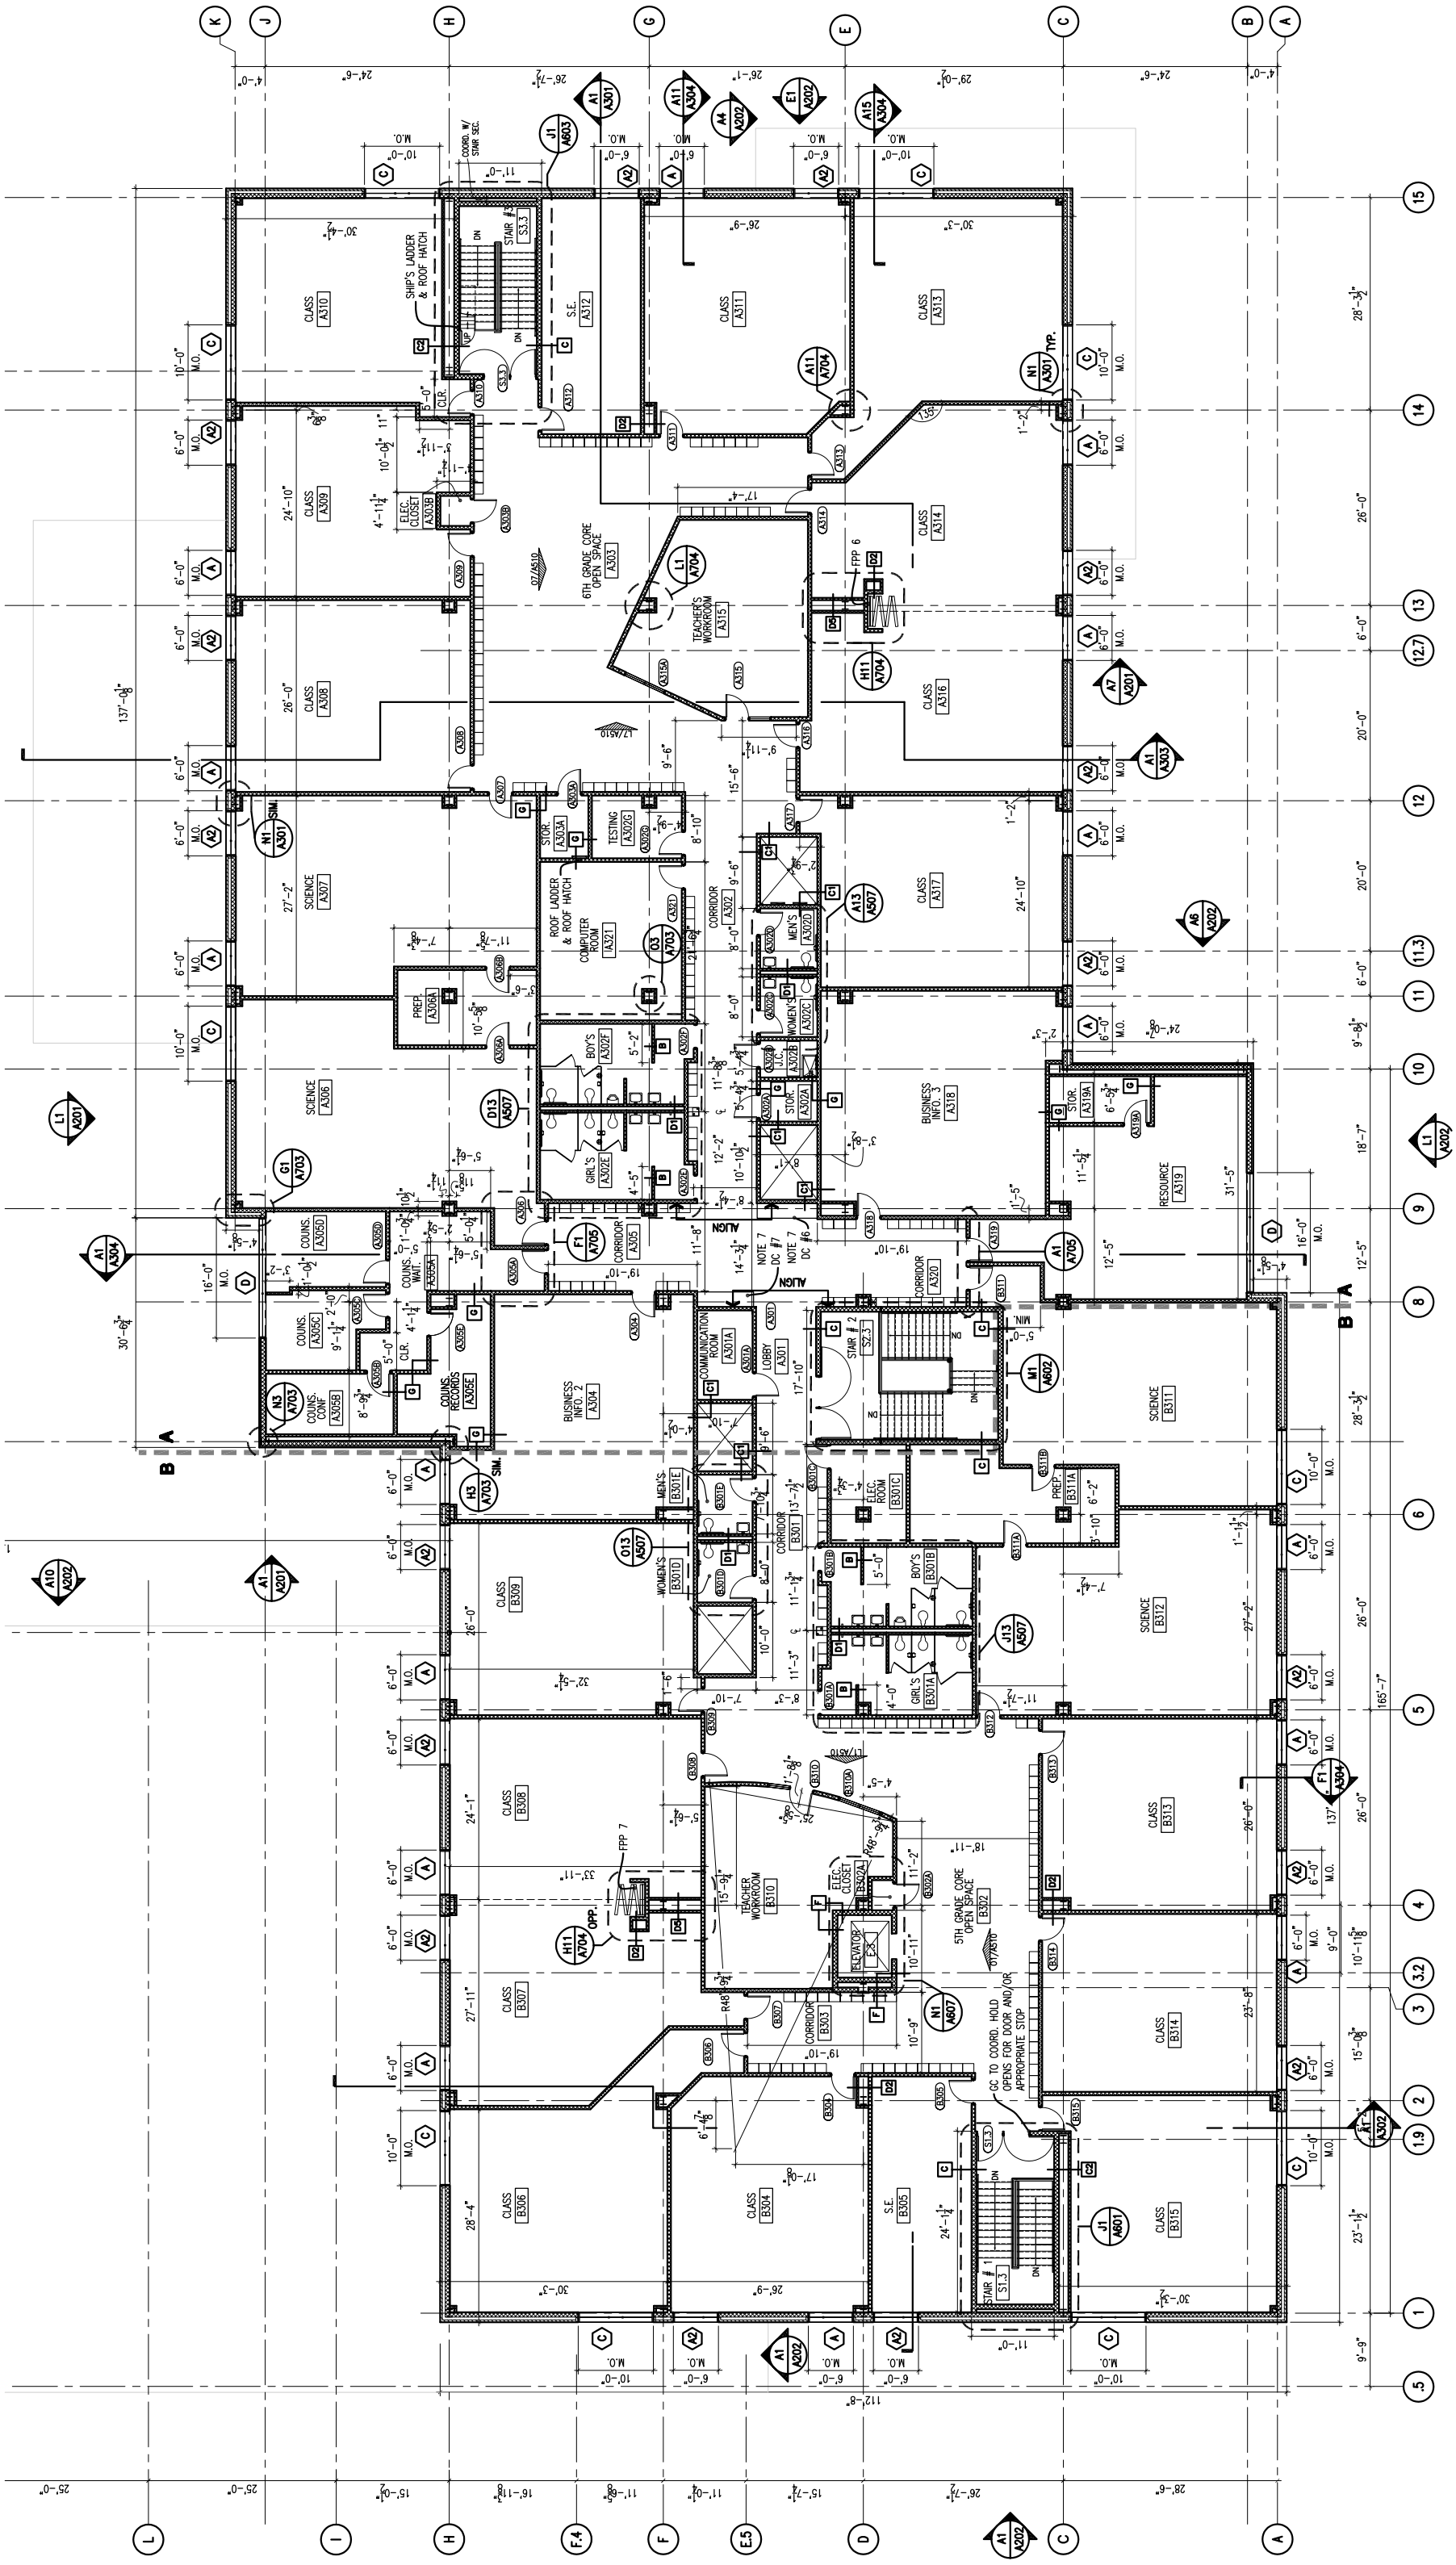
CLASS A310
SHIP'S LADDER & ROOF HATCH
STAIR # S3.3
S.E. A312
CLASS A311
CLASS A313
CLASS A309
ELEC. CLOSET A303B
6TH GRADE CORE OPEN SPACE A303
TEACHER'S WORKROOM A315
CLASS A314
CLASS A308
CLASS A316
CLASS A317
SCIENCE A307
STOR. A303A
TESTING A302G
ROOF LADDER & ROOF HATCH
COMPUTER ROOM A321
CORRIDOR A302
MEN'S A302D
WOMEN'S A302C
SCIENCE A306
PREP. A306A
BOY'S A302F
GIRL'S A302E
STOR. A302A
BUSINESS INFO. 3 A318
STOR. A319A
RESOURCE A319
COUNS. A305D
COUNS. WAIT. A305A
COUNS. A305C
COUNS. CONF A305B
COUNS. RECORDS A305E
CORRIDOR A305
CORRIDOR A320
BUSINESS INFO. 2 A304
COMMUNICATION ROOM A301A
LOBBY A301
STAIR # S2.3
SCIENCE B311
MEN'S B301E
ELEC. ROOM B301C
PREP. B311A
CORRIDOR B301
BOY'S B301B
CLASS B309
WOMEN'S B301D
SCIENCE B312
CLASS B308
TEACHER WORKROOM B310
ELEC. CLOSET B302A
5TH GRADE CORE OPEN SPACE B302
ELEVATOR E3
CLASS B313
CLASS B307
CORRIDOR B303
CLASS B314
CC TO COORD. HOLD OPENS FOR DOOR AND/OR APPROPRIATE STOP
CLASS B306
CLASS B304
S.E. B305
STAIR # S1.3
CLASS B315
SIM.
OPP.
ALIGN
FPP 6
FPP 7
DN
UP
CLR.
M.O.
TYP.
COORD. W/ STAIR SEC.