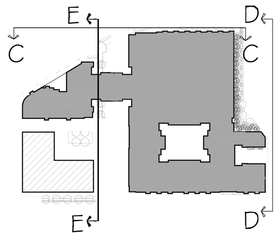

KEY PLAN

MATERIAL LIST

1	BRICK_1	10	CEMENTITIOUS PANEL _4
2	BRICK 1- RUSTICATED OR CORRUGATED METAL	11	CEMENTITIOUS PANEL _5
3	BRICK_2	12	CEMENTITIOUS PLANK _6
4	BRICK_3	13	STOREFRONT AND SIGNAGE BY TENANTS
5	BRICK_4	14	WINDOW SYSTEM
6	BRICK_5	15	CAST STONE OR CONCRETE MASONRY UNITS
7	CEMENTITIOUS PANEL _1	16	METAL & GLASS CANOPY
8	CEMENTITIOUS PANEL _2	17	METAL CANOPY
9	CEMENTITIOUS PANEL _3	18	WALL ART

ELEVATION E-E

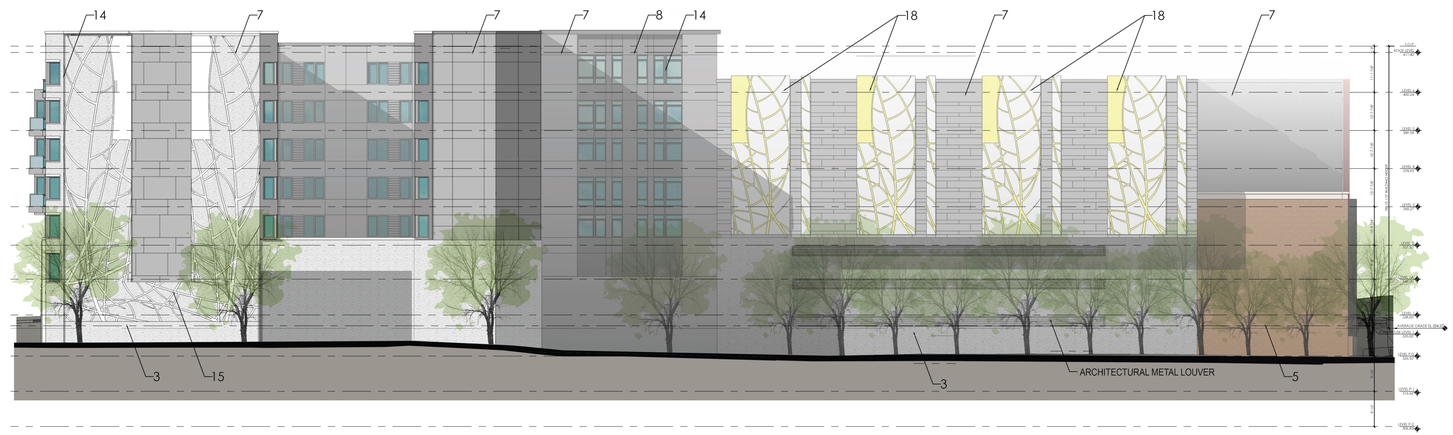

EAST ELEVATION D-D

NORTH ELEVATION C-C

WDG ARCHITECTURE

WDG Architecture, PLLC
1025 Connecticut Avenue NW
Suite 300
Washington DC 20036
tel 202 857 8300
fax 202 463 2198
e-mail wdg@wdgarch.com

Civil Engineer
Walter L. Phillips, Inc.

207 Park Avenue
Falls Church VA 22046

tel 703 532 6163
fax 703 533 1301
e-mail aisherwood@wlpinc.com

Mason Row

Falls Church, VA

Mill Creek Residential & Spectrum Development
6701 Democracy Blvd
Suite 500
Bethesda MD
20817

AAB	12.07.2016

Professional Seal

© 2016 WDG Project No: WA16016

Scale: NTS

A 2.01