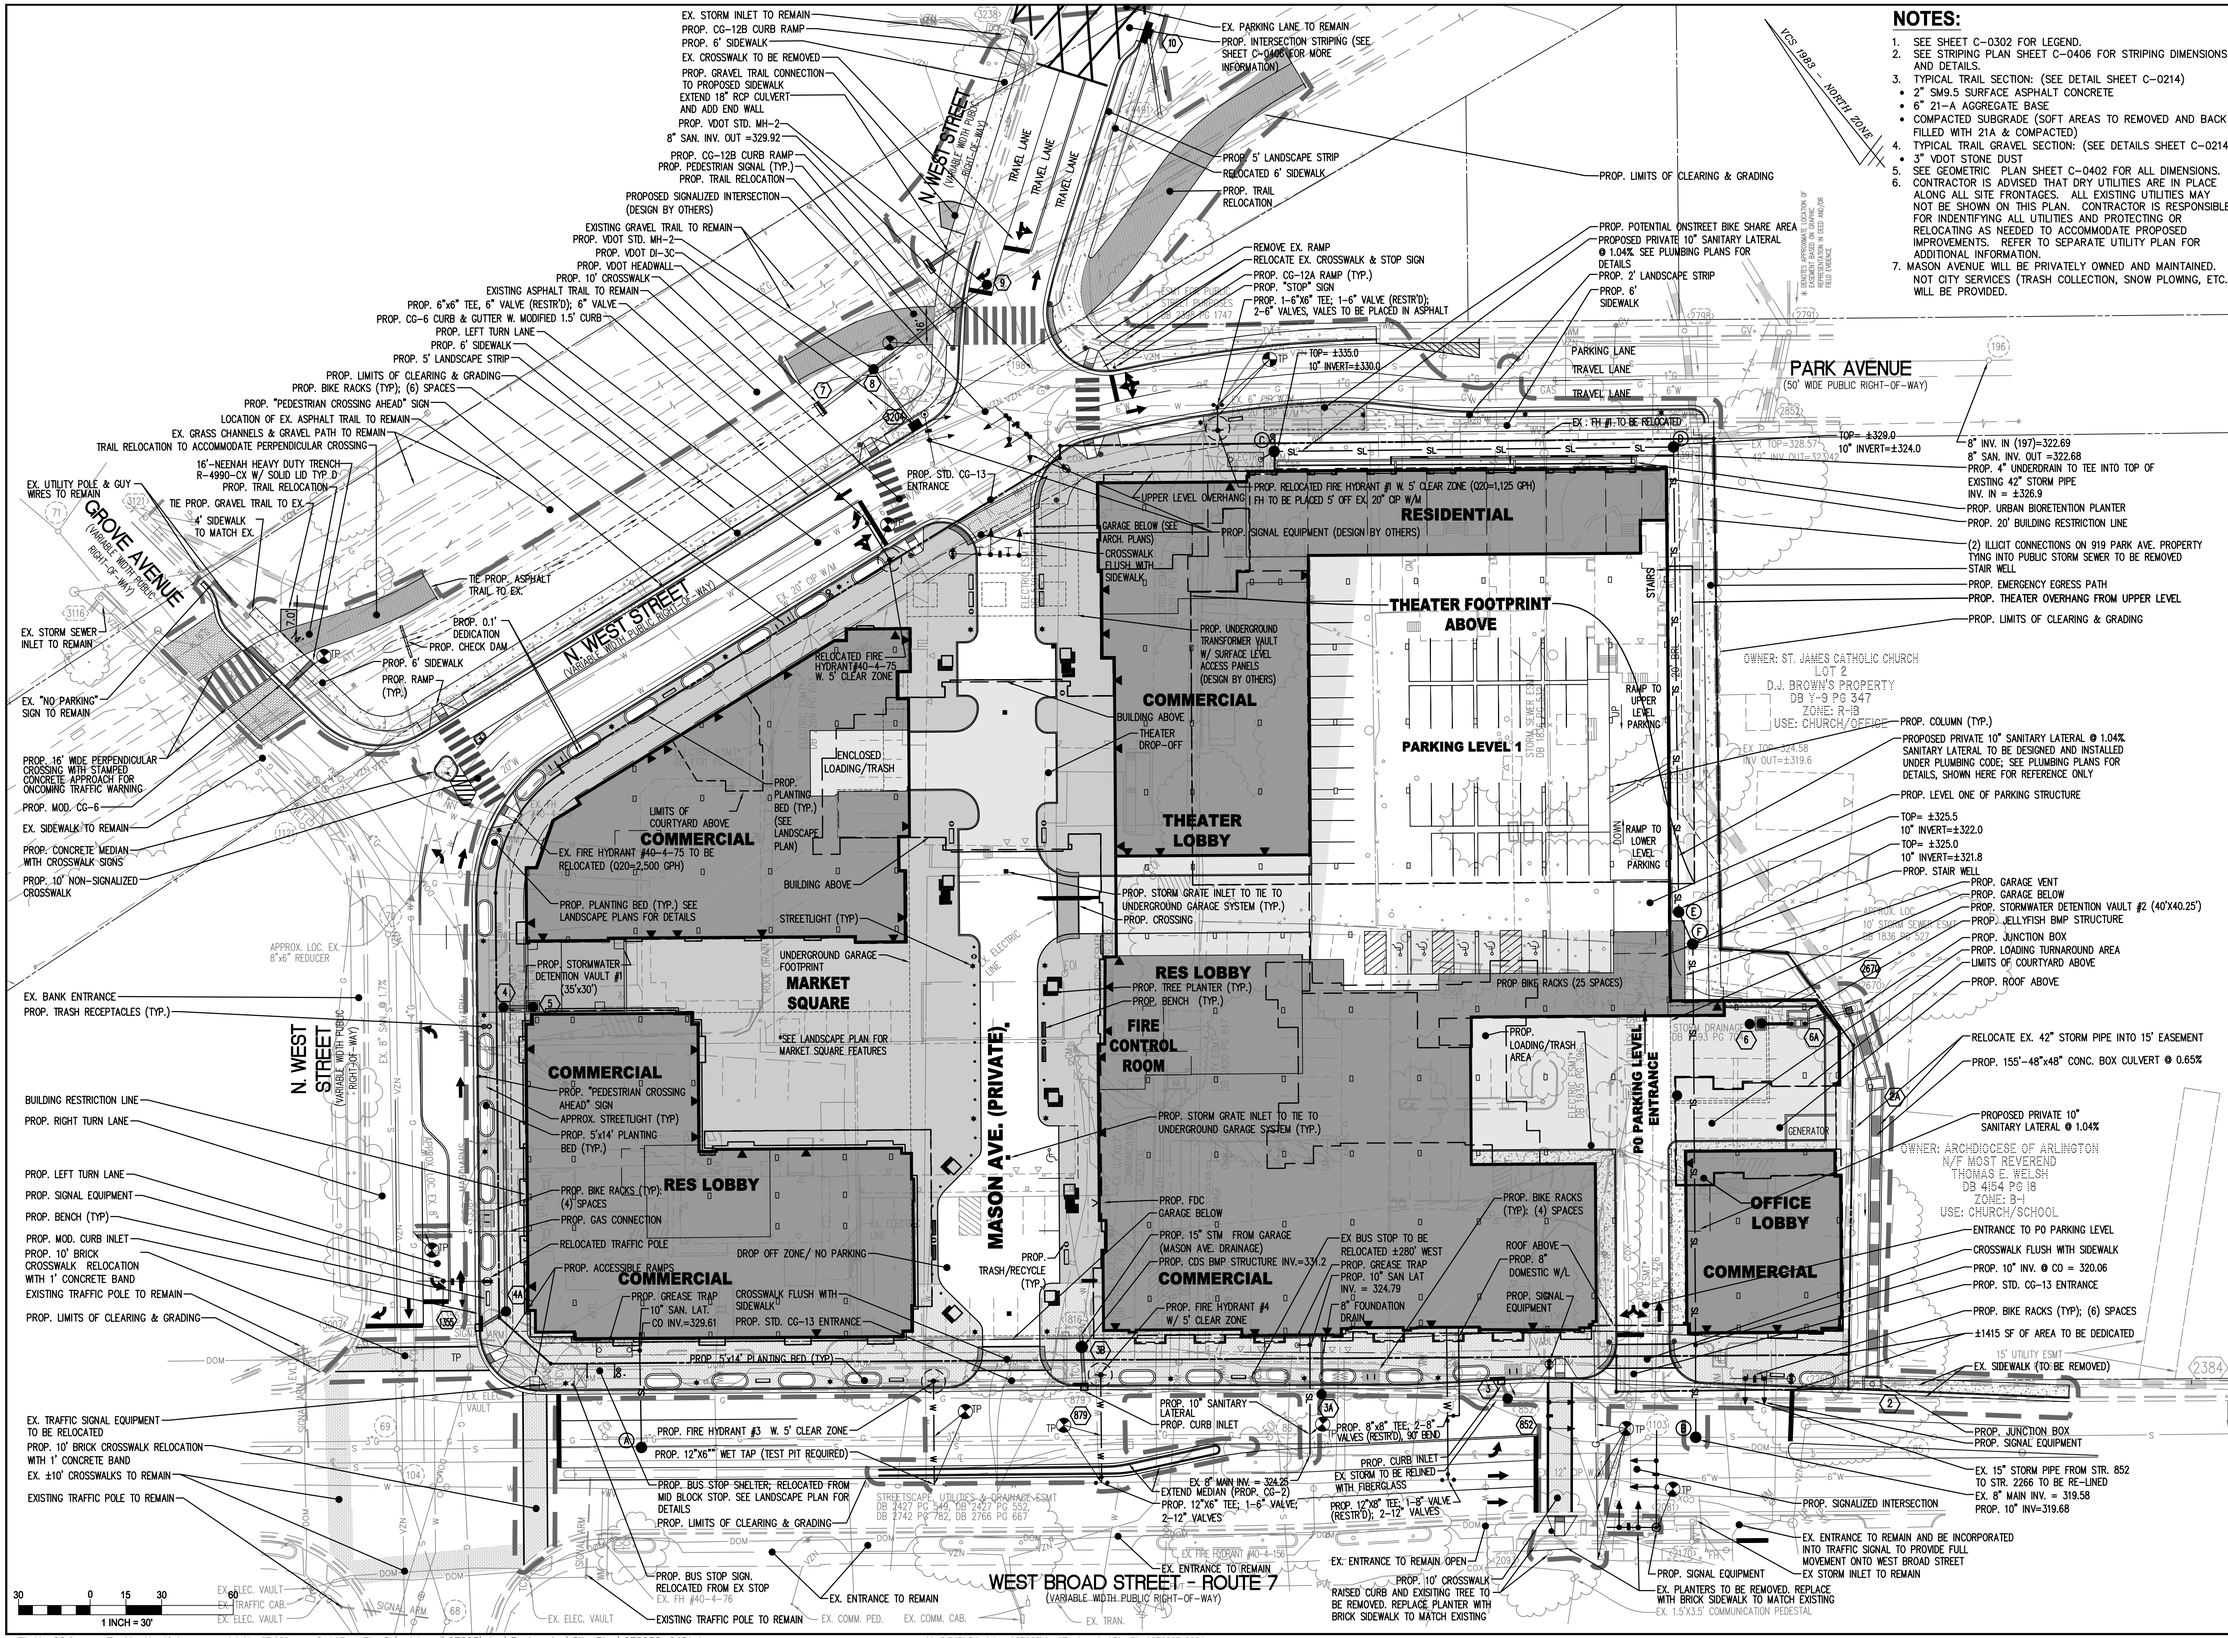

NOTES:

1. SEE SHEET C-0302 FOR LEGEND.
2. SEE STRIPING PLAN SHEET C-0406 FOR STRIPING DIMENSIONS AND DETAILS.
3. TYPICAL TRAIL SECTION: (SEE DETAIL SHEET C-0214)
   - 2" SM9.5 SURFACE ASPHALT CONCRETE
   - 6" 21-A AGGREGATE BASE
   - COMPACTED SUBGRADE (SOFT AREAS TO REMOVED AND BACK FILLED WITH 21A & COMPACTED)
4. TYPICAL TRAIL GRAVEL SECTION: (SEE DETAILS SHEET C-0214)
   - 3" VDOT STONE DUST
5. SEE GEOMETRIC PLAN SHEET C-0402 FOR ALL DIMENSIONS.
6. CONTRACTOR IS ADVISED THAT DRY UTILITIES ARE IN PLACE ALONG ALL SITE FRONTAGES. ALL EXISTING UTILITIES MAY NOT BE SHOWN ON THIS PLAN. CONTRACTOR IS RESPONSIBLE FOR INDENTIFYING ALL UTILITIES AND PROTECTING OR RELOCATING AS NEEDED TO ACCOMMODATE PROPOSED IMPROVEMENTS. REFER TO SEPARATE UTILITY PLAN FOR ADDITIONAL INFORMATION.
7. MASON AVENUE WILL BE PRIVATELY OWNED AND MAINTAINED. NOT CITY SERVICES (TRASH COLLECTION, SNOW PLOWING, ETC.) WILL BE PROVIDED.

WALTER L. PHILLIPS INCORPORATED
ESTABLISHED 1945
Engineers • Surveyors • Planners
Landscape Architects • Arborists
207 PARK AVENUE
FALLS CHURCH, VIRGINIA 22046
(703) 532-6163 Fax (703) 533-1301
www.WLPINC.com

DRAWN: ALKW, DM, TT, BP
CHECKED: KW

COMMONWEALTH OF VIRGINIA
KAREN L. S. WHITE
Lic. No.041850
2/20/18
PROFESSIONAL ENGINEER

REVISION APPROVED BY			
NO.	DESCRIPTION	DATE	REV. BY	APPROVED	DATE

SCALE: 1" = 30'
DATE: SUB01 9/23/2016, SUB02 2/20/2018

LAYOUT PLAN

FOUNDERS ROW

AT THE INTER SECTION OF WEST BROAD STREET, NORTH WEST STREET & PARK AVENUE
CITY OF FALLS CHURCH, VIRGINIA

File No. CC-8 Tax Map No. 40-4 Job No. 07-023 Cadd Dwg. File: Q:\sdskproj\07023\dwg\Engineering\Site Plan\07023C-0401.dwg Xref: DIR\Q:\sdskproj\07023\dwg\Engineering\Site Plan\07023B-0001

SHEET: C-0401