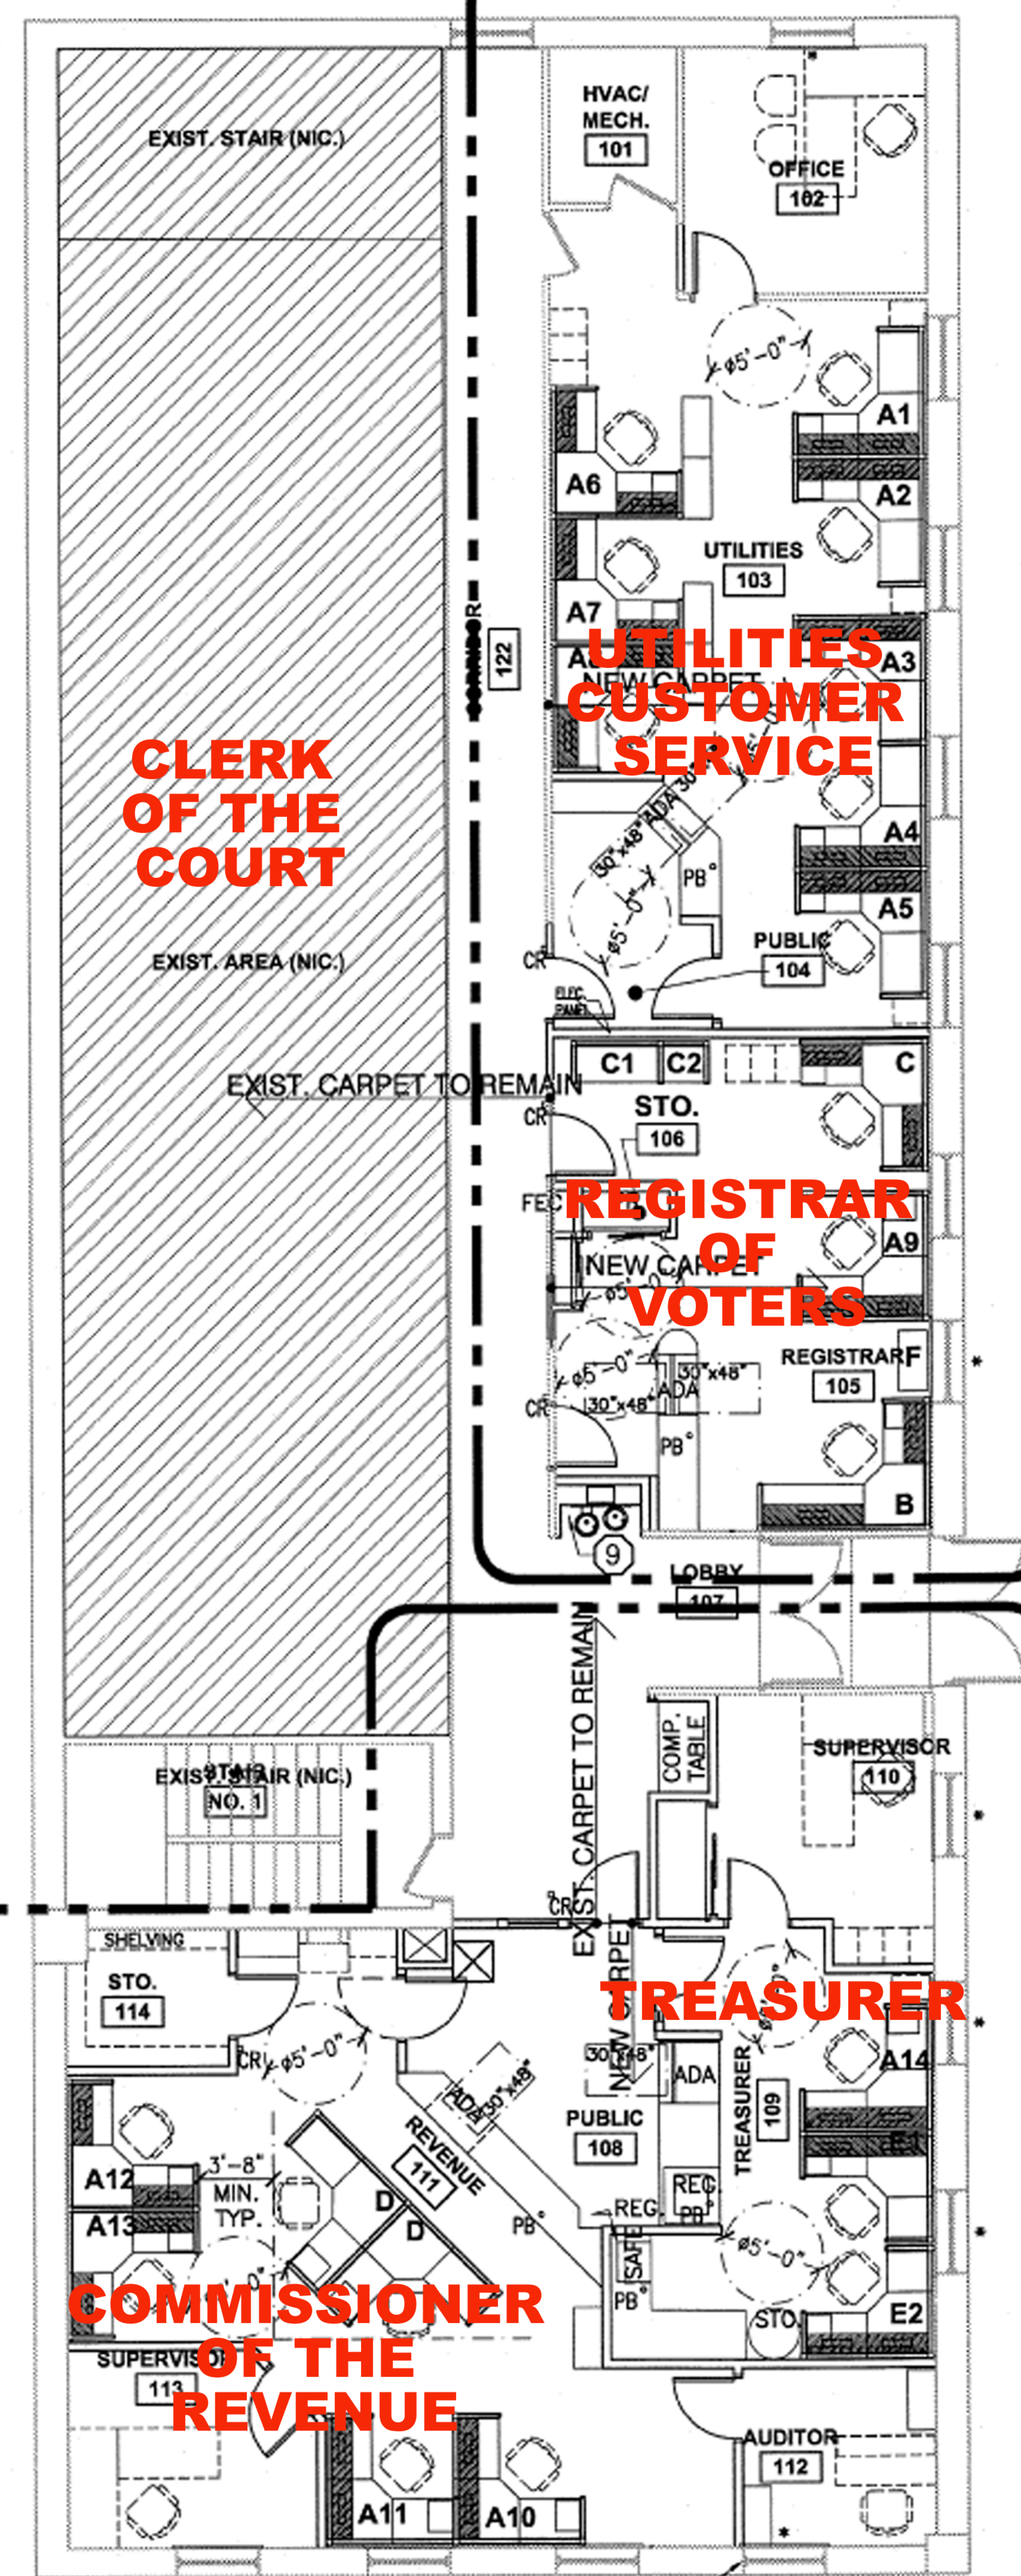

EXIST. STAIR (NIC.)
HVAC/ MECH. 101
OFFICE 102
A1
A2
A6
UTILITIES 103
A7
A3
UTILITIES CUSTOMER SERVICE
CORRIDOR 122
NEW CARPET
CLERK OF THE COURT
A4
A5
PUBLIC 104
EXIST. AREA (NIC.)
C1
C2
C
EXIST. CARPET TO REMAIN
STO. 106
REGISTRAR OF VOTERS
A9
NEW CARPET
REGISTRAR 105
F
B
9
LOBBY 107
EXIST. CARPET TO REMAIN
COMP. TABLE
SUPERVISOR 110
EXIST. STAIR (NIC.)
STAIR NO. 1
SHELVING
STO. 114
TREASURER
NEW CARPET
A14
ADA
TREASURER 109
PUBLIC 108
REVENUE 111
A12
A13
3'-8" MIN. TYP.
D
D
REG.
SAFE
E2
STO.
COMMISSIONER OF THE REVENUE
SUPERVISOR 113
AUDITOR 112
A11
A10