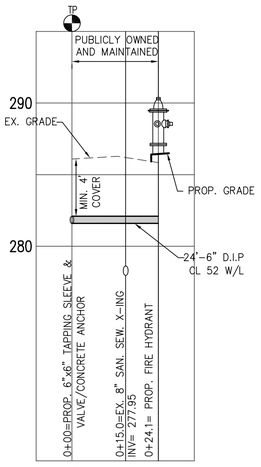

PROPOSED FIRE HYDRANT
STA 9+25 MAPLE AVE.

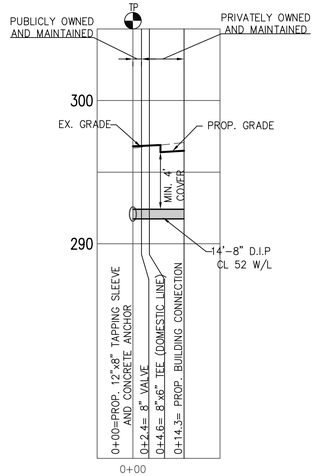

PROPOSED FIRE LINE
STA 9+30 S. WASHINGTON ST.

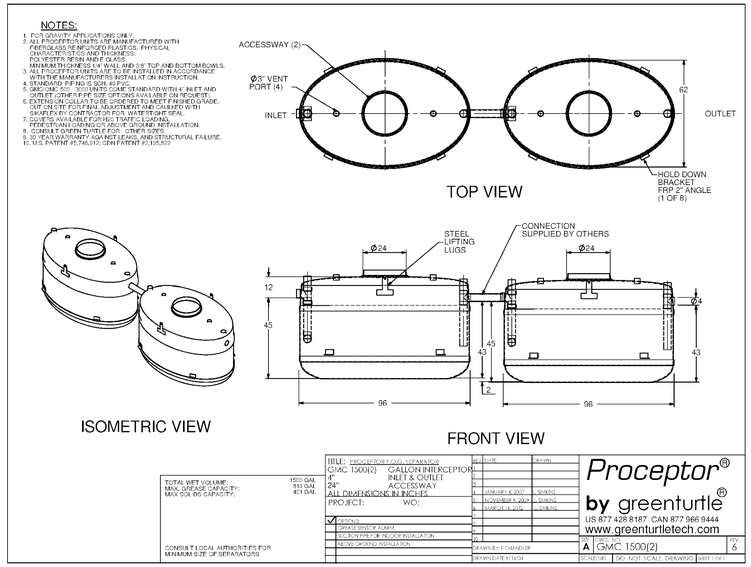

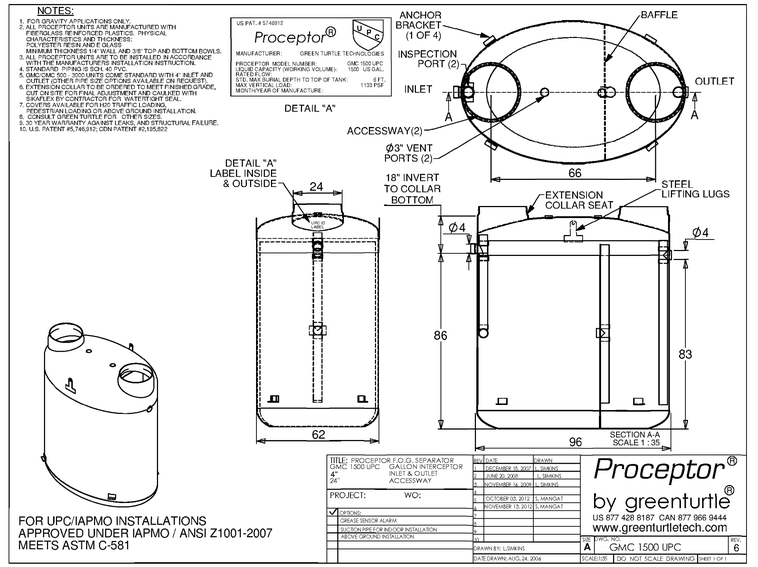

FOR UPC/IAPMO INSTALLATIONS
APPROVED UNDER IAPMO / ANSI Z1001-2007
MEETS ASTM C-581

NOTE: GREASE TRAP SIZE, MANUFACTURER AND TYPE TO BE COORDINATED WITH PLUMBING PLANS

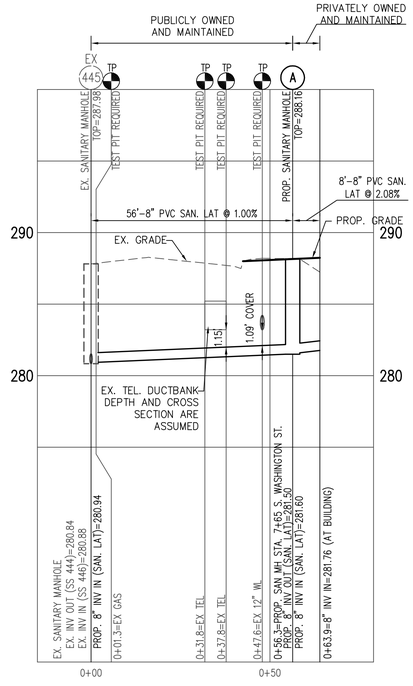

PROPOSED SANITARY LATERAL STA
7+65 S. WASHINGTON ST.

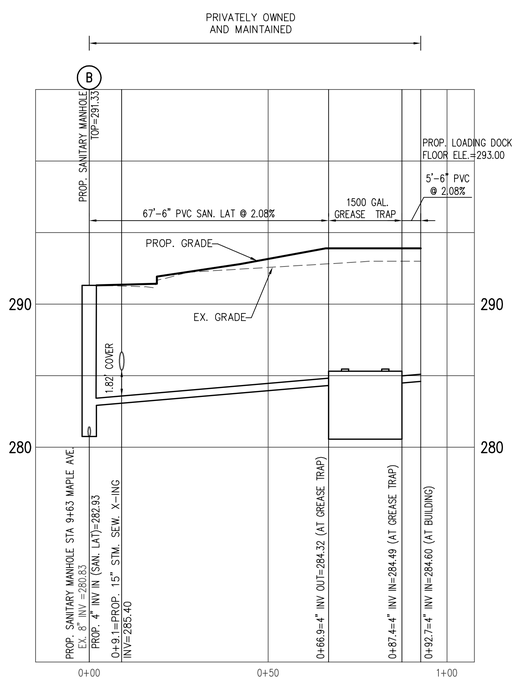

PROPOSED SANITARY LATERAL
STA 9+63 MAPLE AVE.

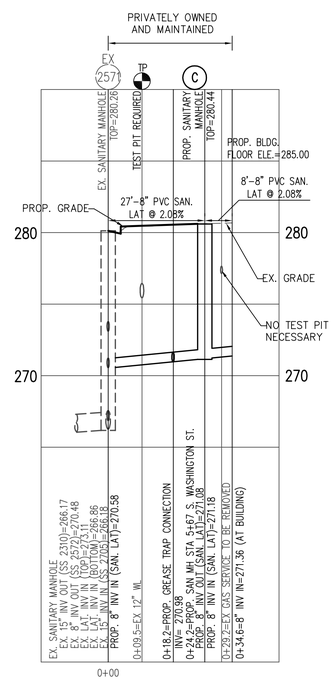

PROPOSED SANITARY LATERAL
STA 5+67 S. WASHINGTON ST.

UTILITY PROFILES

THE RESERVE AT TINNER HILL

CITY OF FALLS CHURCH, VIRGINIA

WALTER L. PHILLIPS INCORPORATED
Engineers • Surveyors • Planners
Landscape Architects • Arborists
207 PARK AVENUE
FALLS CHURCH, VIRGINIA 22046
(703) 532-6163 Fax (703) 533-1301
www.WLPINC.com
ESTABLISHED 1945

COMMONWEALTH OF VIRGINIA KAREN L. S. WHITE Lic. No. 041850 PROFESSIONAL ENGINEER
6/21/13

DRAWN: MM
CHECKED: KW
DATE: 6/21/2013
SCALE: H: 1" = 20' V: 1" = 5'

REVISION APPROVED BY

NO.	DESCRIPTION	DATE	REV. BY	APPROVED	DATE