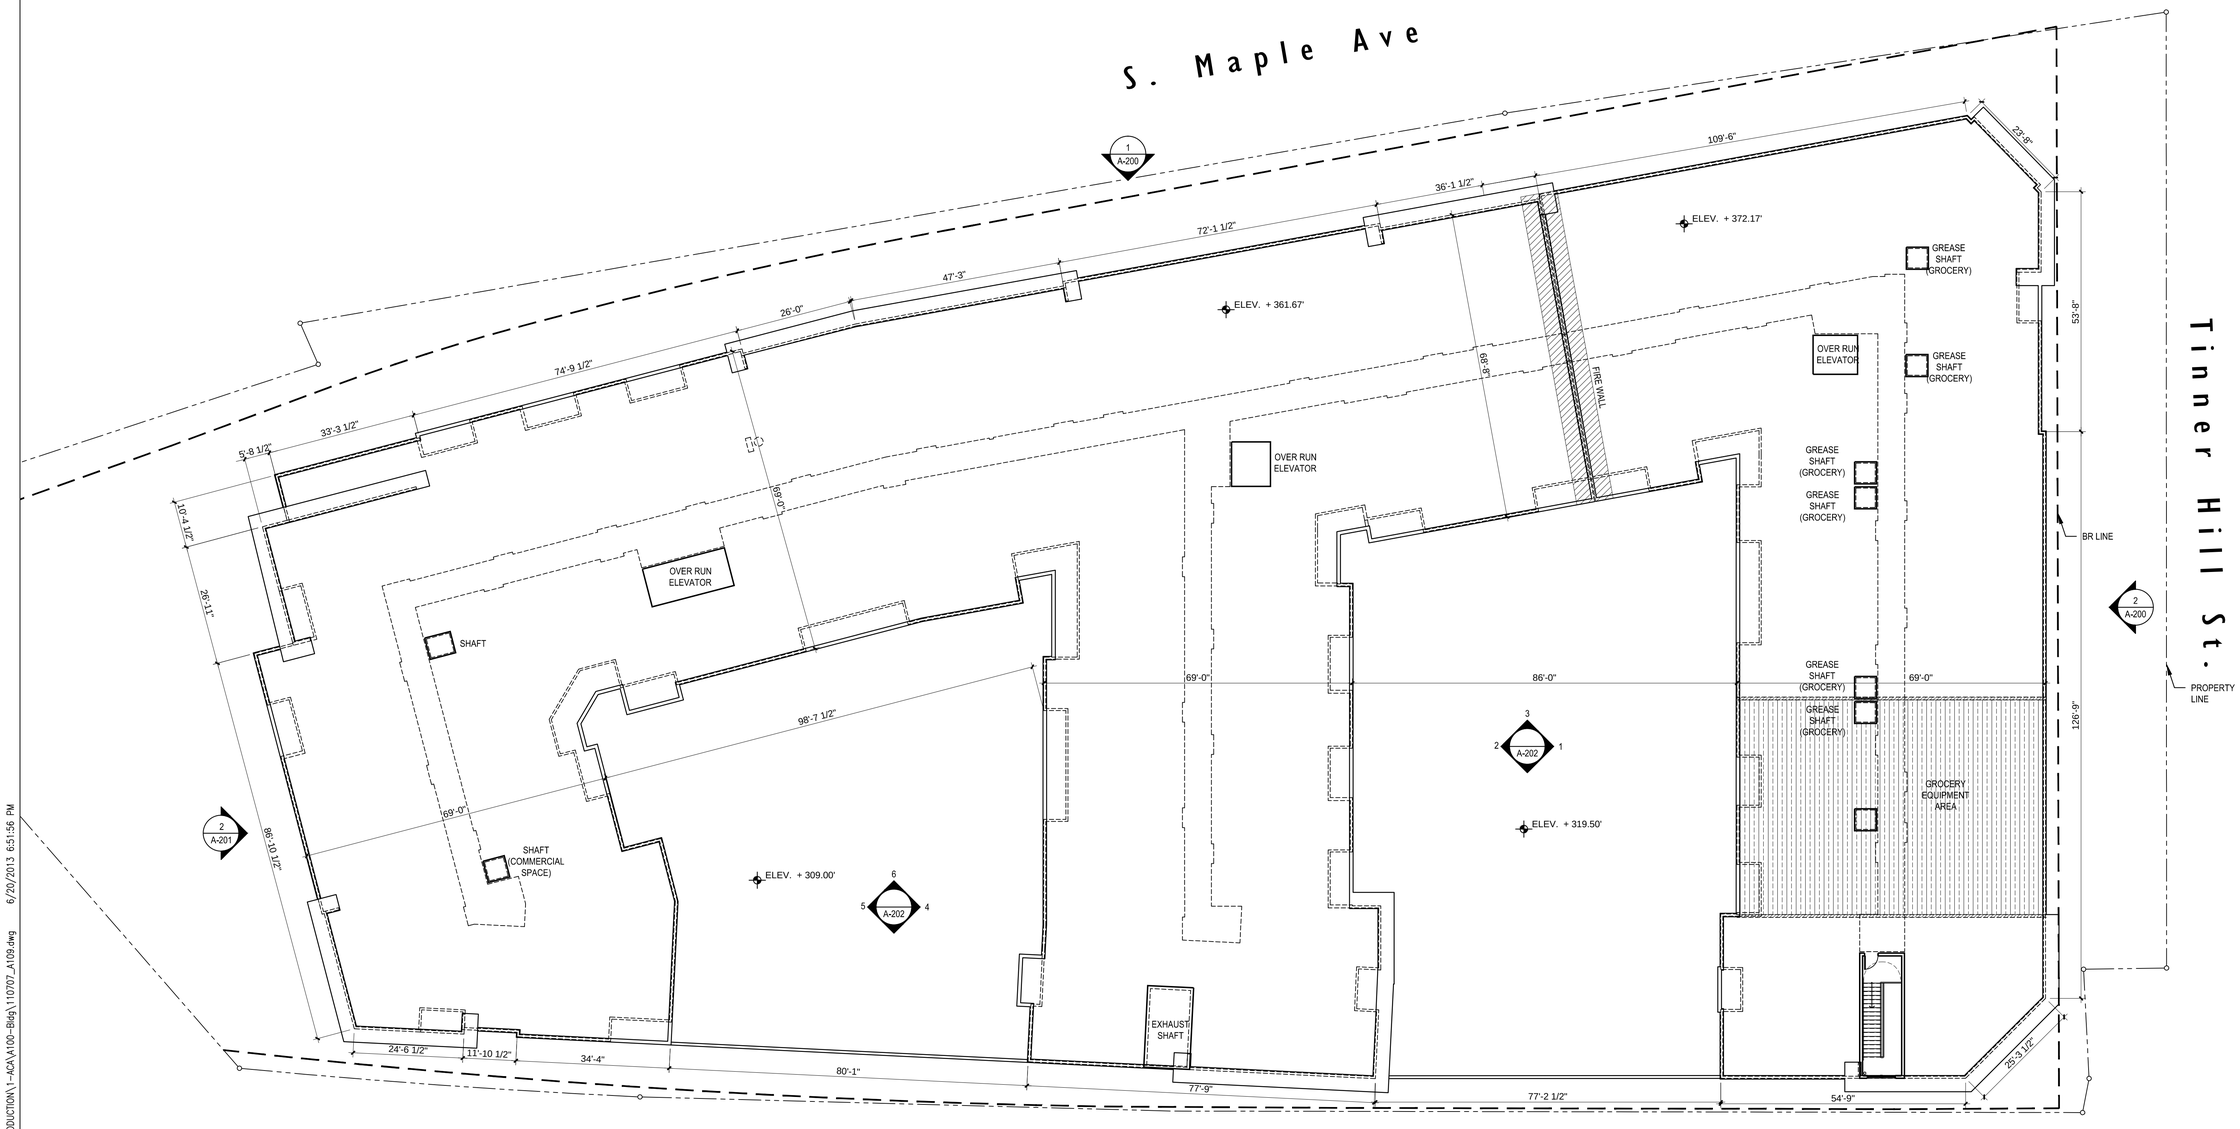

1 ROOF PLAN
1/16" = 1'-0"

ktgy
ARCHITECTURE+PLANNING
8605 Westwood Center Drive
Suite 300
Vienna, VA 22182
t 703 992 6116
f 703 992 6428

CLIENT:

LINCOLN PROPERTY COMPANY
200 Fairbrook Drive, Suite 101
Herndon, Va
Tel: 703-834-1900
www.lincolnapts.com

CONSULTANT:

COMMONWEALTH OF VIRGINIA
MARK D. DRAKE
Lic. No. 0401 012026
06.21.2013
ARCHITECT
SEAL

THE RESERVE AT TINNER HILL

540 AND 580 SOUTH WASHINGTON STREET
FALLS CHURCH, VA

CLIENT: LINCOLN PROPERTY COMPANY

REV	DATE	DESCRIPTION

DESIGN
DELIVERABLE: **SITE PLAN**
ISSUE DATE: **06/21/2013**

PROJECT NUMBER: **20110707**
DRAWN BY: KTGY
CHECKED BY:

Copyright (c) by KTGY Group, Inc. All Rights Reserved.

SHEET TITLE:
ROOF PLAN

SHEET NUMBER:
A-109

E:_Residential\Lincoln Property Company\540 S Washington St\2-PRODUCTION\1-ACA\A100-Bldg\110707_A109.dwg 6/20/2013 6:51:56 PM

C B A

4 3 2 1