Harris Teeter
HERBERT

Harris Teeter

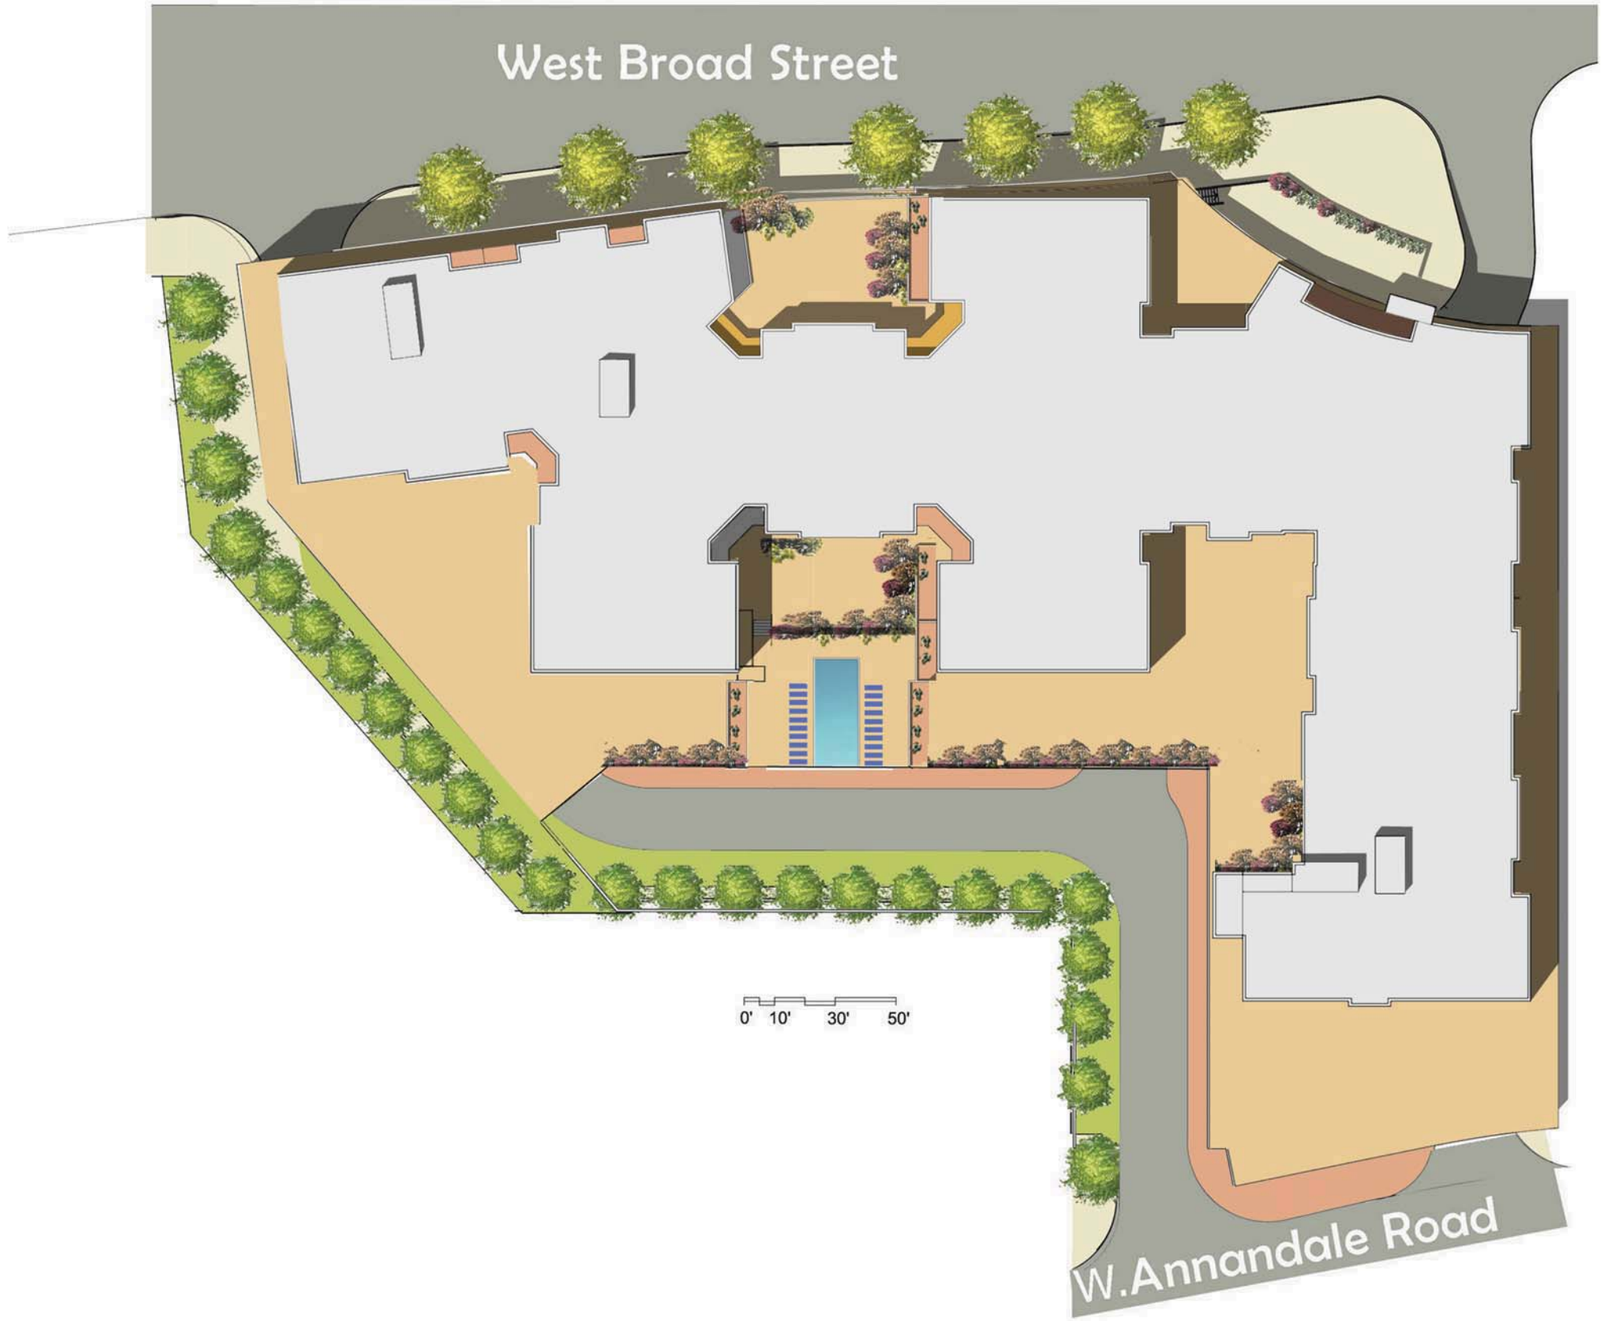
West Broad Street
W.Annandale Road
0' 10' 30' 50'

RESIDENTIAL PARKING: 142 CARS

RESIDENTIAL PARKING: 226 CARS

West Broad Street
W.Annandale Road
24 bikes
40 bikes
2 zip cars
lobby
garbage
fire control room
Residential Parking Access
HARRIS TEETER PARKING: 183 CARS
RETAIL PARKING: 18 CARS
LEASING PARKING: 4 CARS
RETAIL PARKING TOTAL: 205 CARS
Legend
Inbound Flow
Outbound Flow
Two-Way Flow
Pedestrian Flow

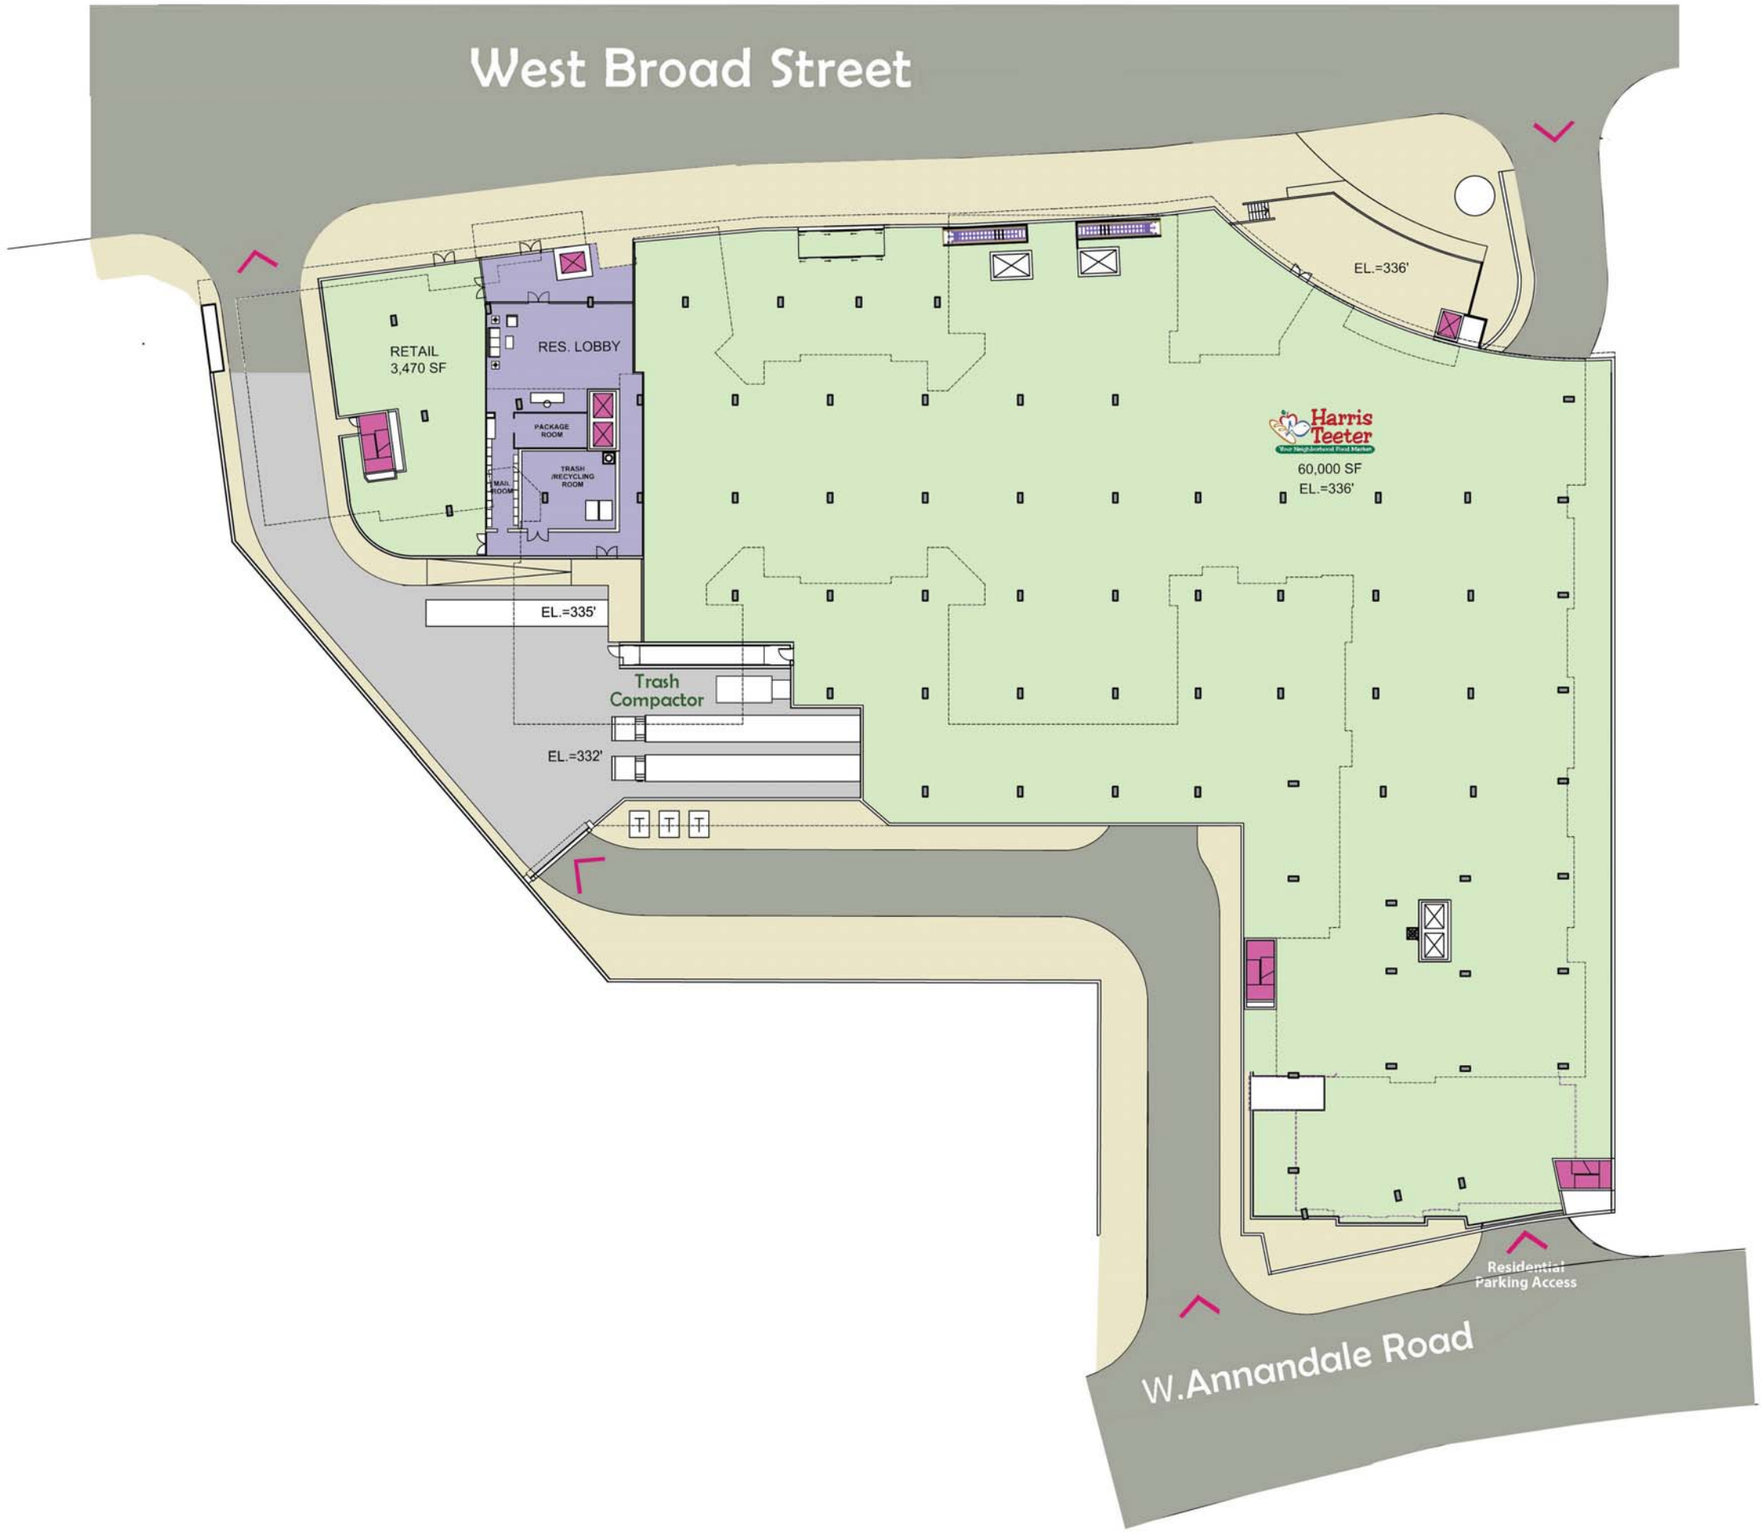
West Broad Street
RETAIL
3,470 SF
RES. LOBBY
PACKAGE ROOM
MAIL ROOM
TRASH /RECYCLING ROOM
EL.=335'
Trash Compactor
EL.=332'
EL.=336'
Harris Teeter
60,000 SF
EL.=336'
Residential Parking Access
W.Annandale Road

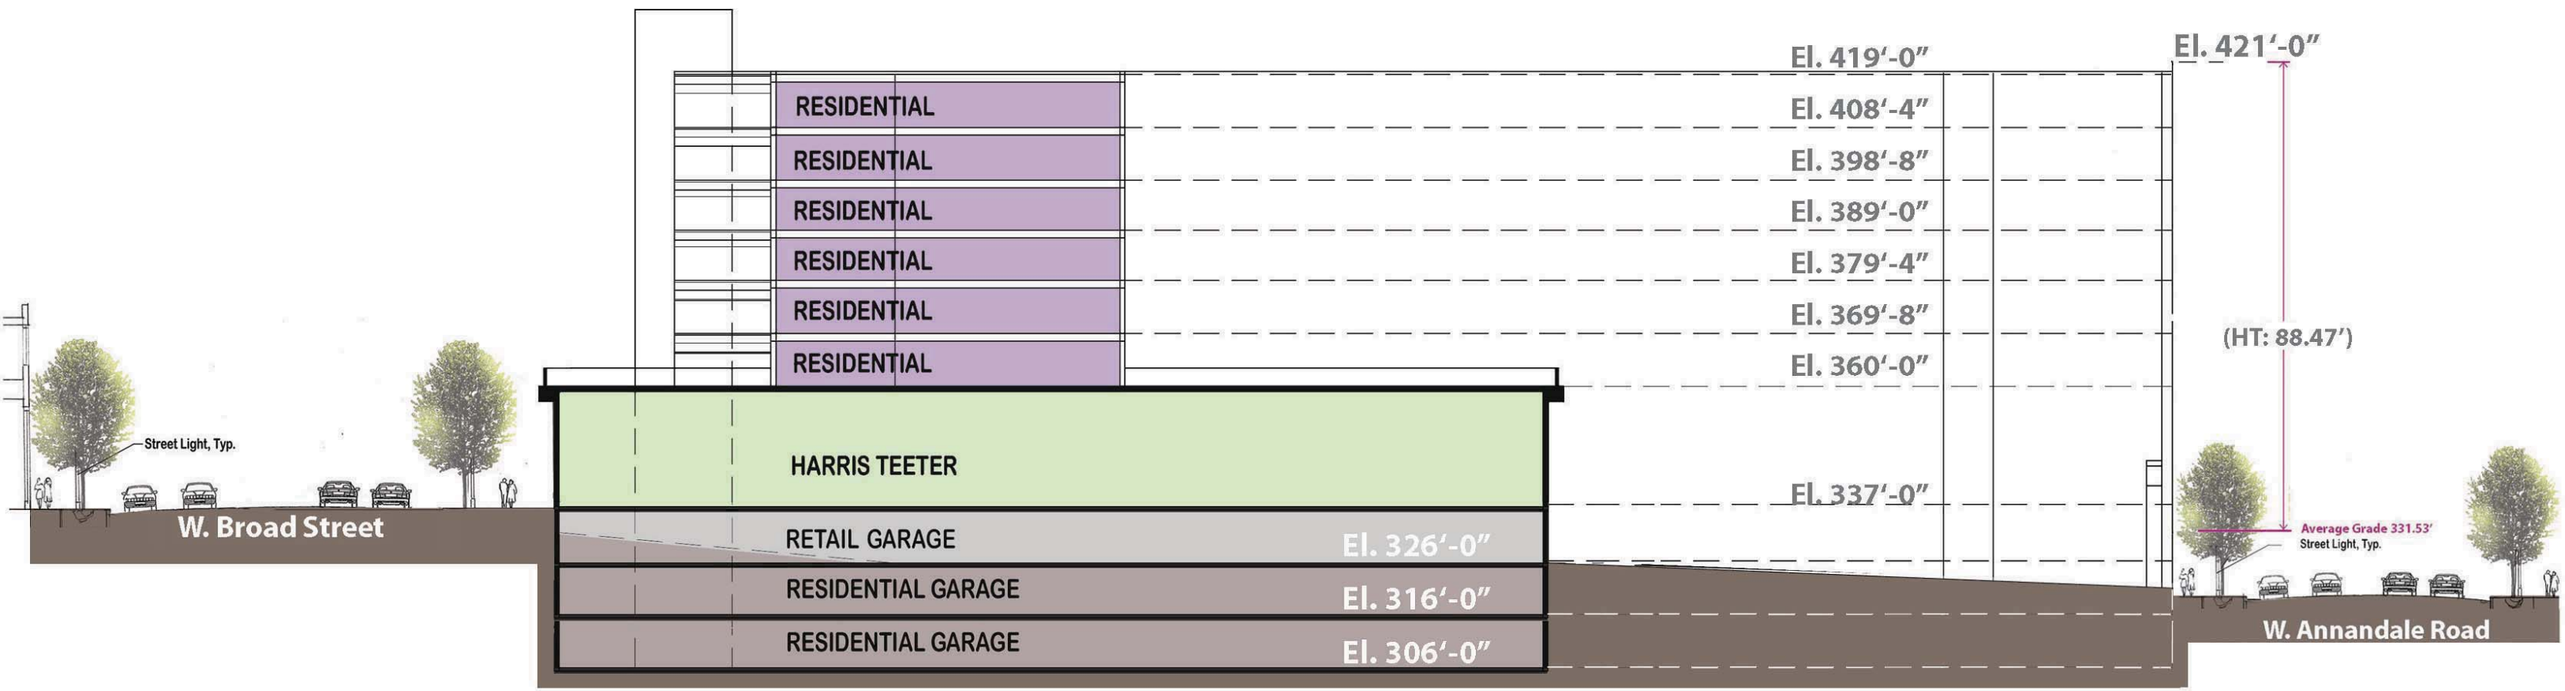
El. 419'-0"
El. 421'-0"
RESIDENTIAL
El. 408'-4"
RESIDENTIAL
El. 398'-8"
RESIDENTIAL
El. 389'-0"
RESIDENTIAL
El. 379'-4"
RESIDENTIAL
El. 369'-8"
RESIDENTIAL
El. 360'-0"
(HT: 88.47')
Street Light, Typ.
HARRIS TEETER
El. 337'-0"
W. Broad Street
RETAIL GARAGE
El. 326'-0"
RESIDENTIAL GARAGE
El. 316'-0"
RESIDENTIAL GARAGE
El. 306'-0"
Average Grade 331.53'
Street Light, Typ.
W. Annandale Road

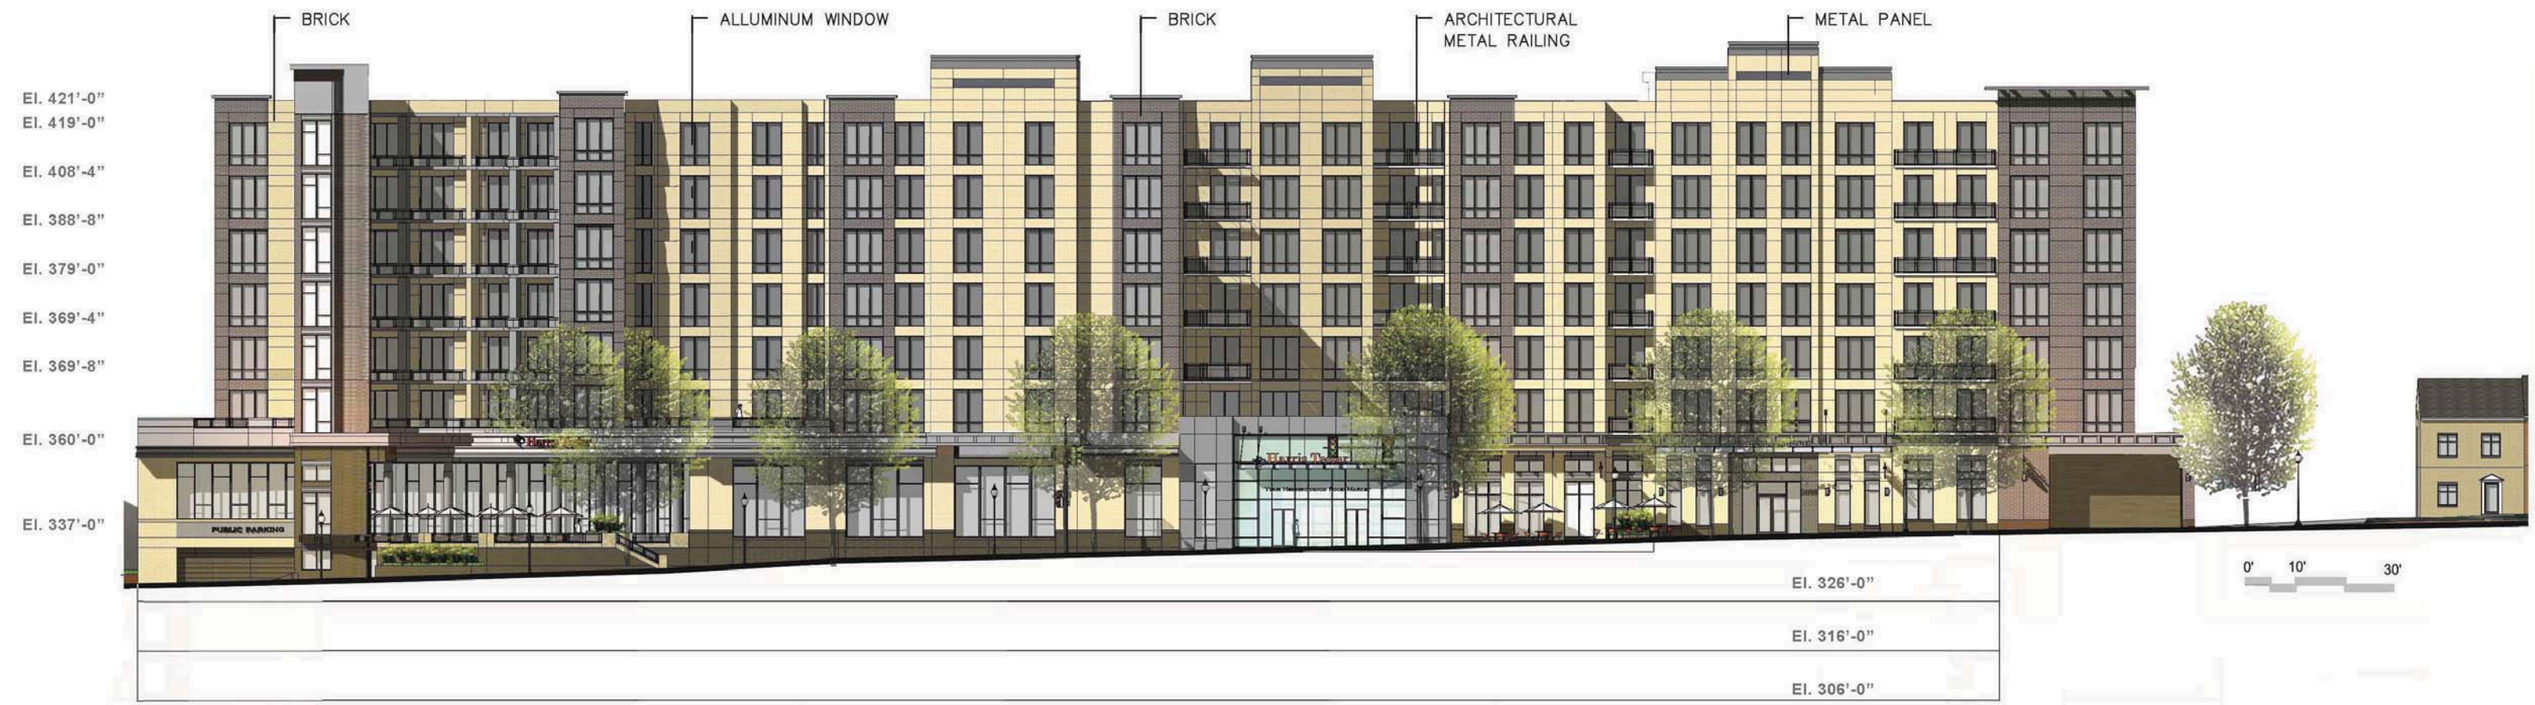
BRICK
ALLUMINUM WINDOW
BRICK
ARCHITECTURAL METAL RAILING
METAL PANEL
El. 421'-0"
El. 419'-0"
El. 408'-4"
El. 388'-8"
El. 379'-0"
El. 369'-4"
El. 369'-8"
El. 360'-0"
El. 337'-0"
PUBLIC PARKING
El. 326'-0"
El. 316'-0"
El. 306'-0"
0' 10' 30'

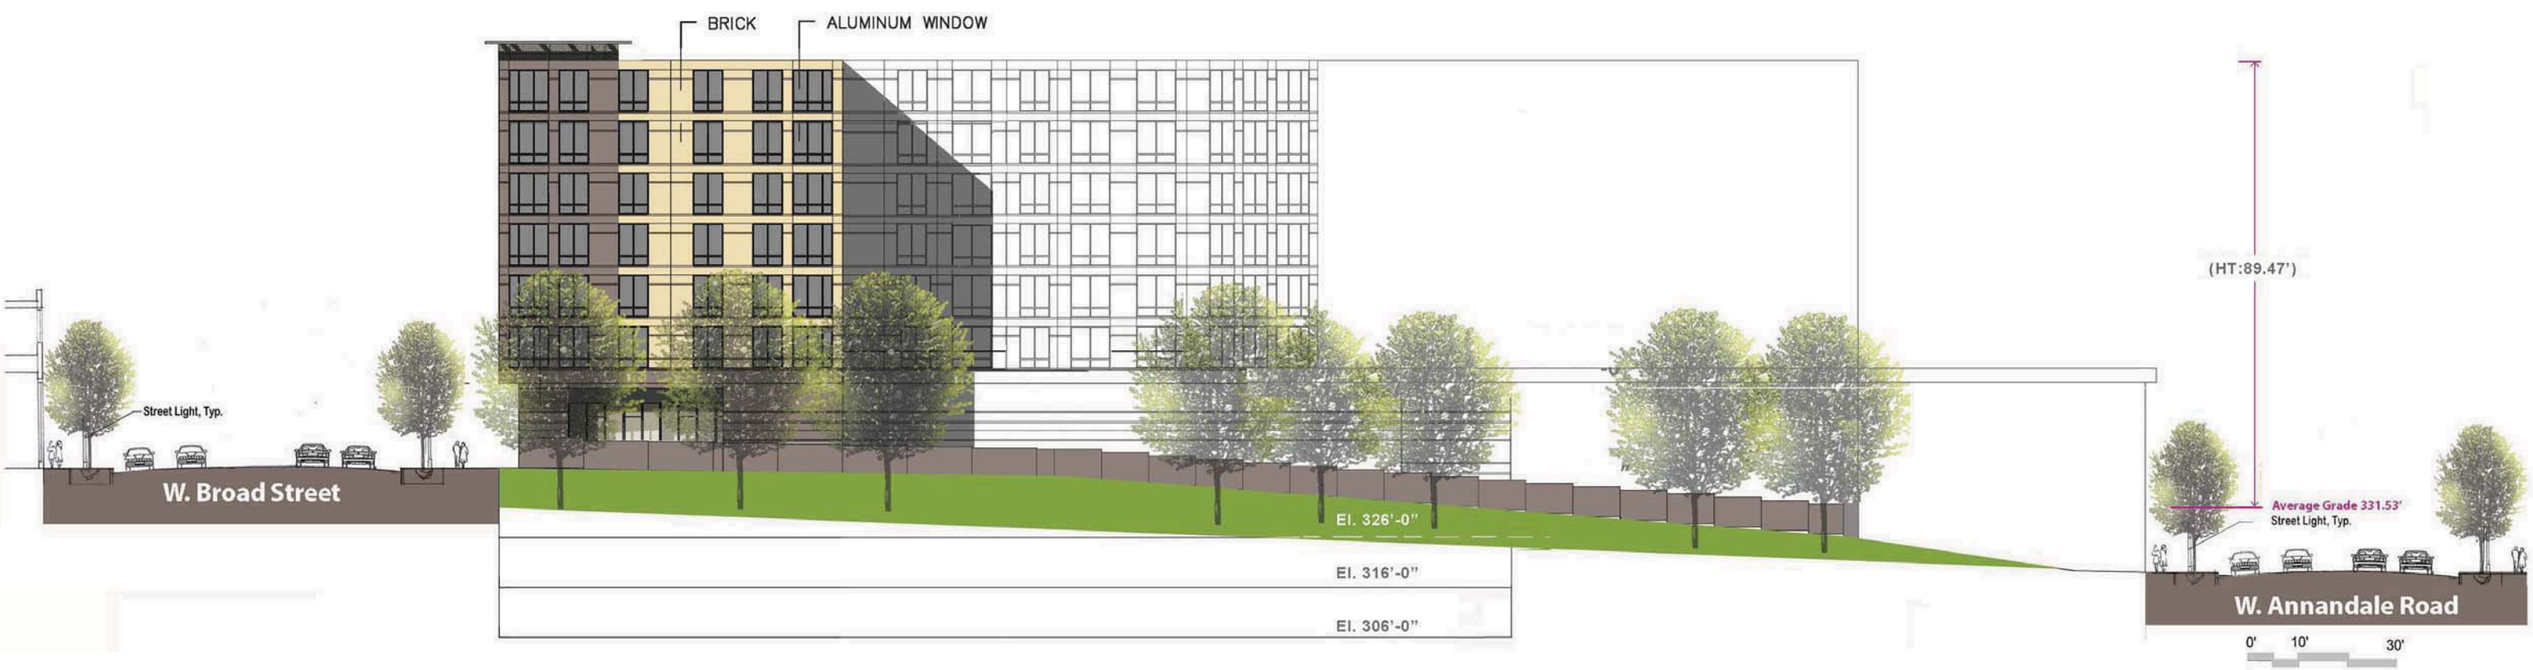
BRICK
ALUMINUM WINDOW
(HT:89.47')
Street Light, Typ.
W. Broad Street
El. 326'-0"
El. 316'-0"
El. 306'-0"
Average Grade 331.53'
Street Light, Typ.
W. Annandale Road
0' 10' 30'

TOP OF HIGHEST PARAPET
(HT: 15.0')
TOP OF ROOF COPING
(HT: 85.0')
Average Grade 331.53'
Street Light, Typ.
W. Annandale Road
ALUMINUM WINDOW
BRICK
ARCHITECTURAL METAL RAILING
METAL PANEL
El. 421'-0"
El. 419'-0"
El. 408'-4"
El. 388'-8"
El. 379'-0"
El. 369'-4"
El. 369'-8"
El. 360'-0"
El. 337'-0"
Street Light, Typ.
W. Broad Street
El. 326'-0"
El. 316'-0"
El. 306'-0"
0'
10'
30'

BRICK
ALUMINUM WINDOW
BRICK WALL
BRICK WALL
JULIETTE BALCONIES
ARCHITECTURAL METAL RAILING
El. 421'-0"
El. 419'-0"
El. 408'-4"
El. 388'-8"
El. 379'-0"
El. 369'-4"
El. 369'-8"
El. 360'-0"
HARRIS TEETER PARKING
RESIDENTIAL PARKING
Average Grade 331.53'
El. 337'-0"
El. 326'-0"
El. 316'-0"
El. 306'-0"
0'
10'
30'

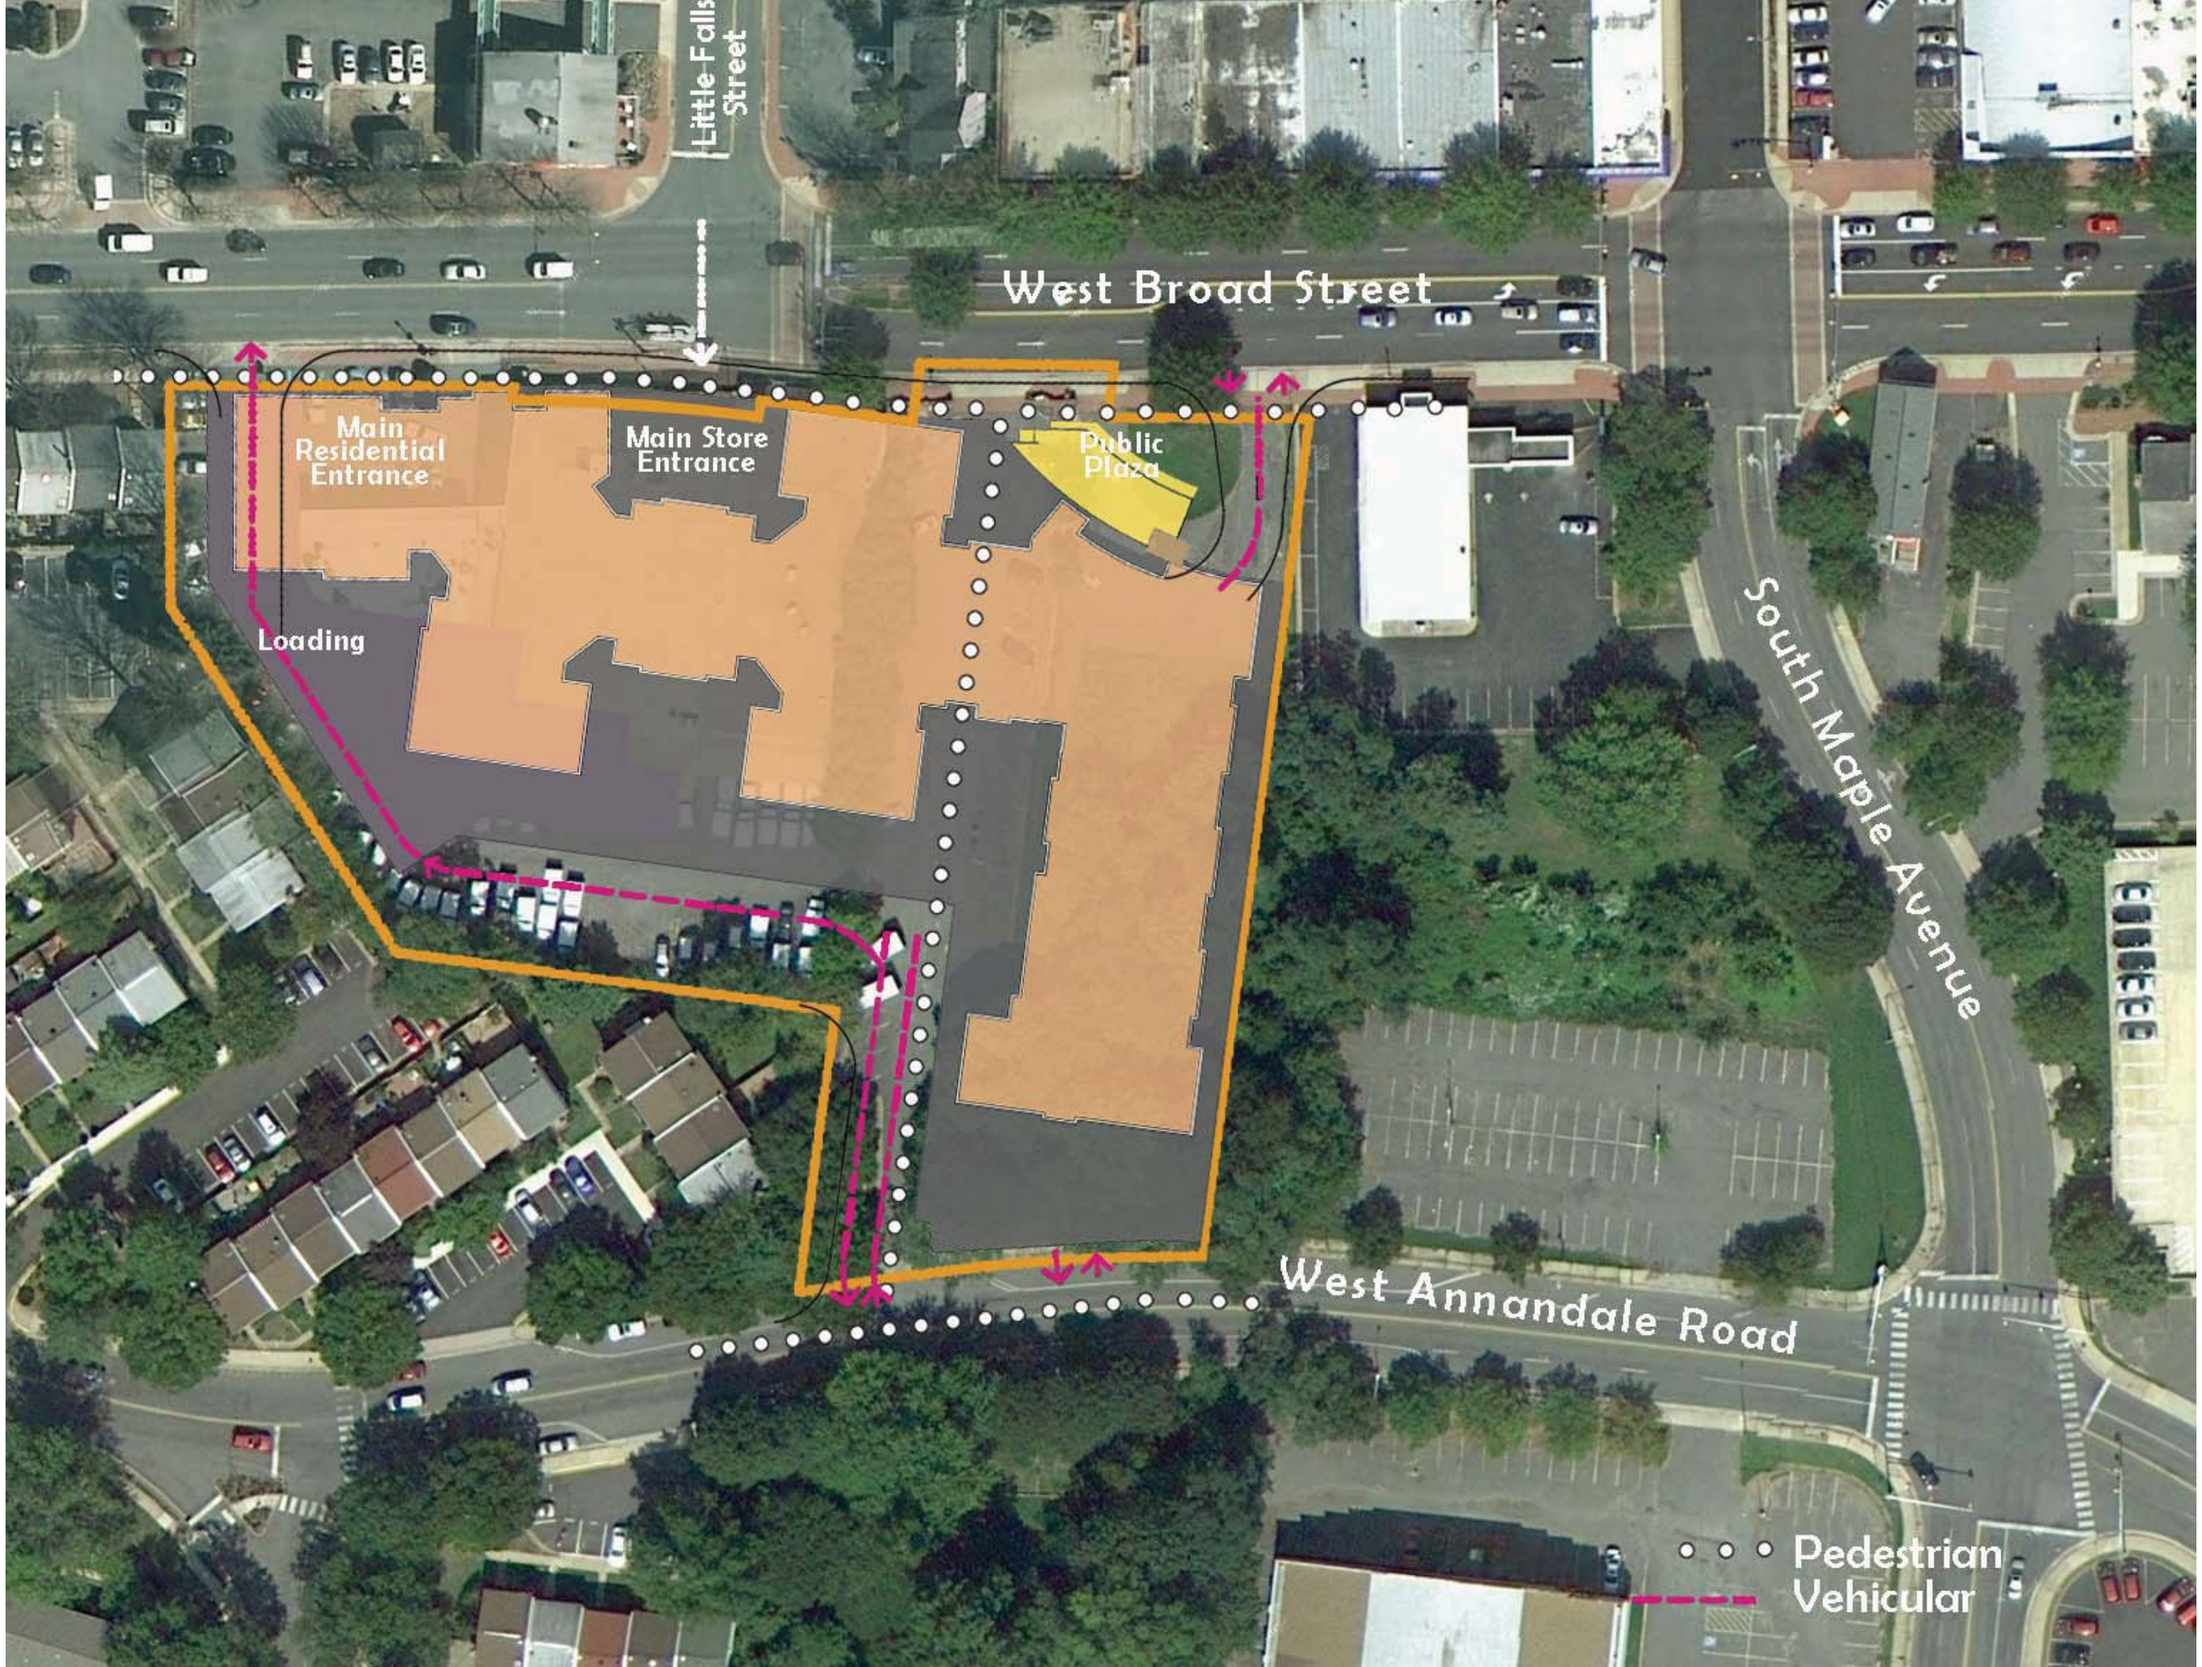
Little Falls Street
West Broad Street
Main Residential Entrance
Main Store Entrance
Public Plaza
Loading
South Maple Avenue
West Annandale Road
Pedestrian
Vehicular

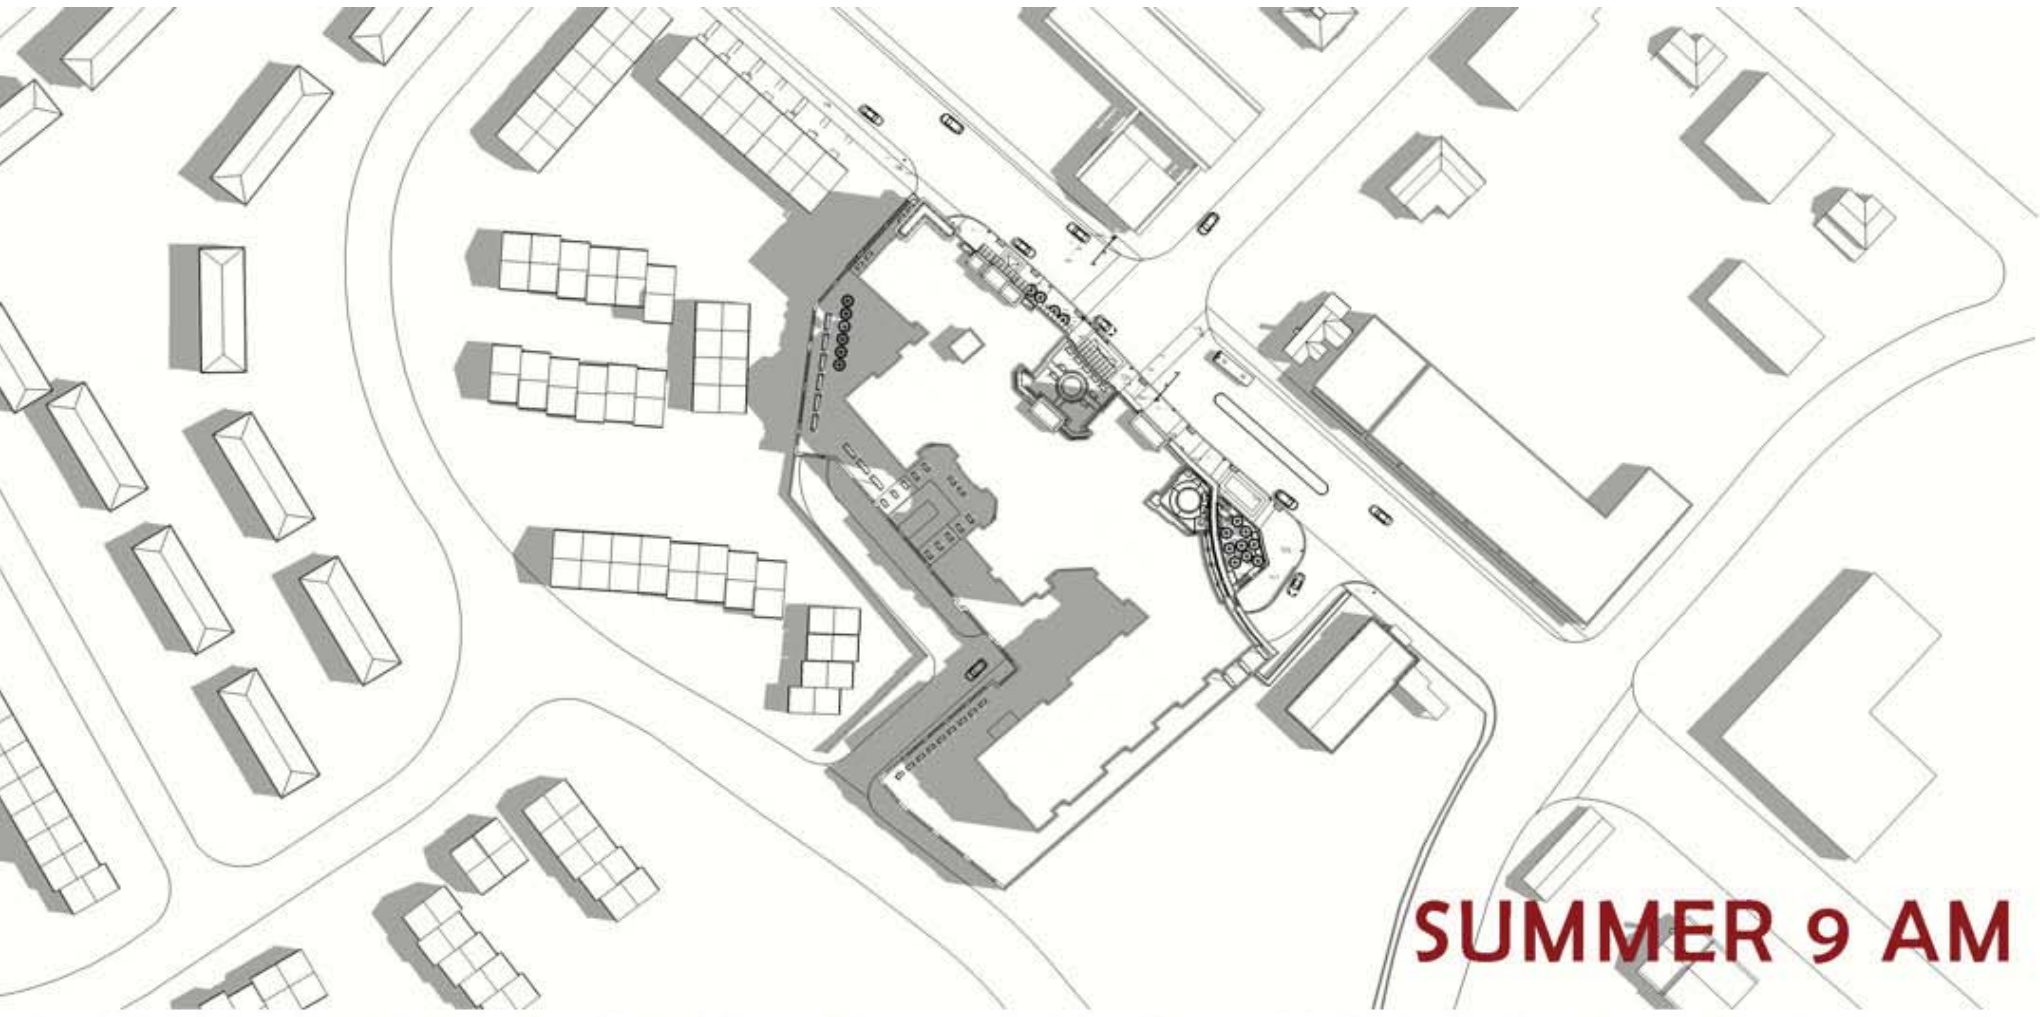
SUMMER 9 AM

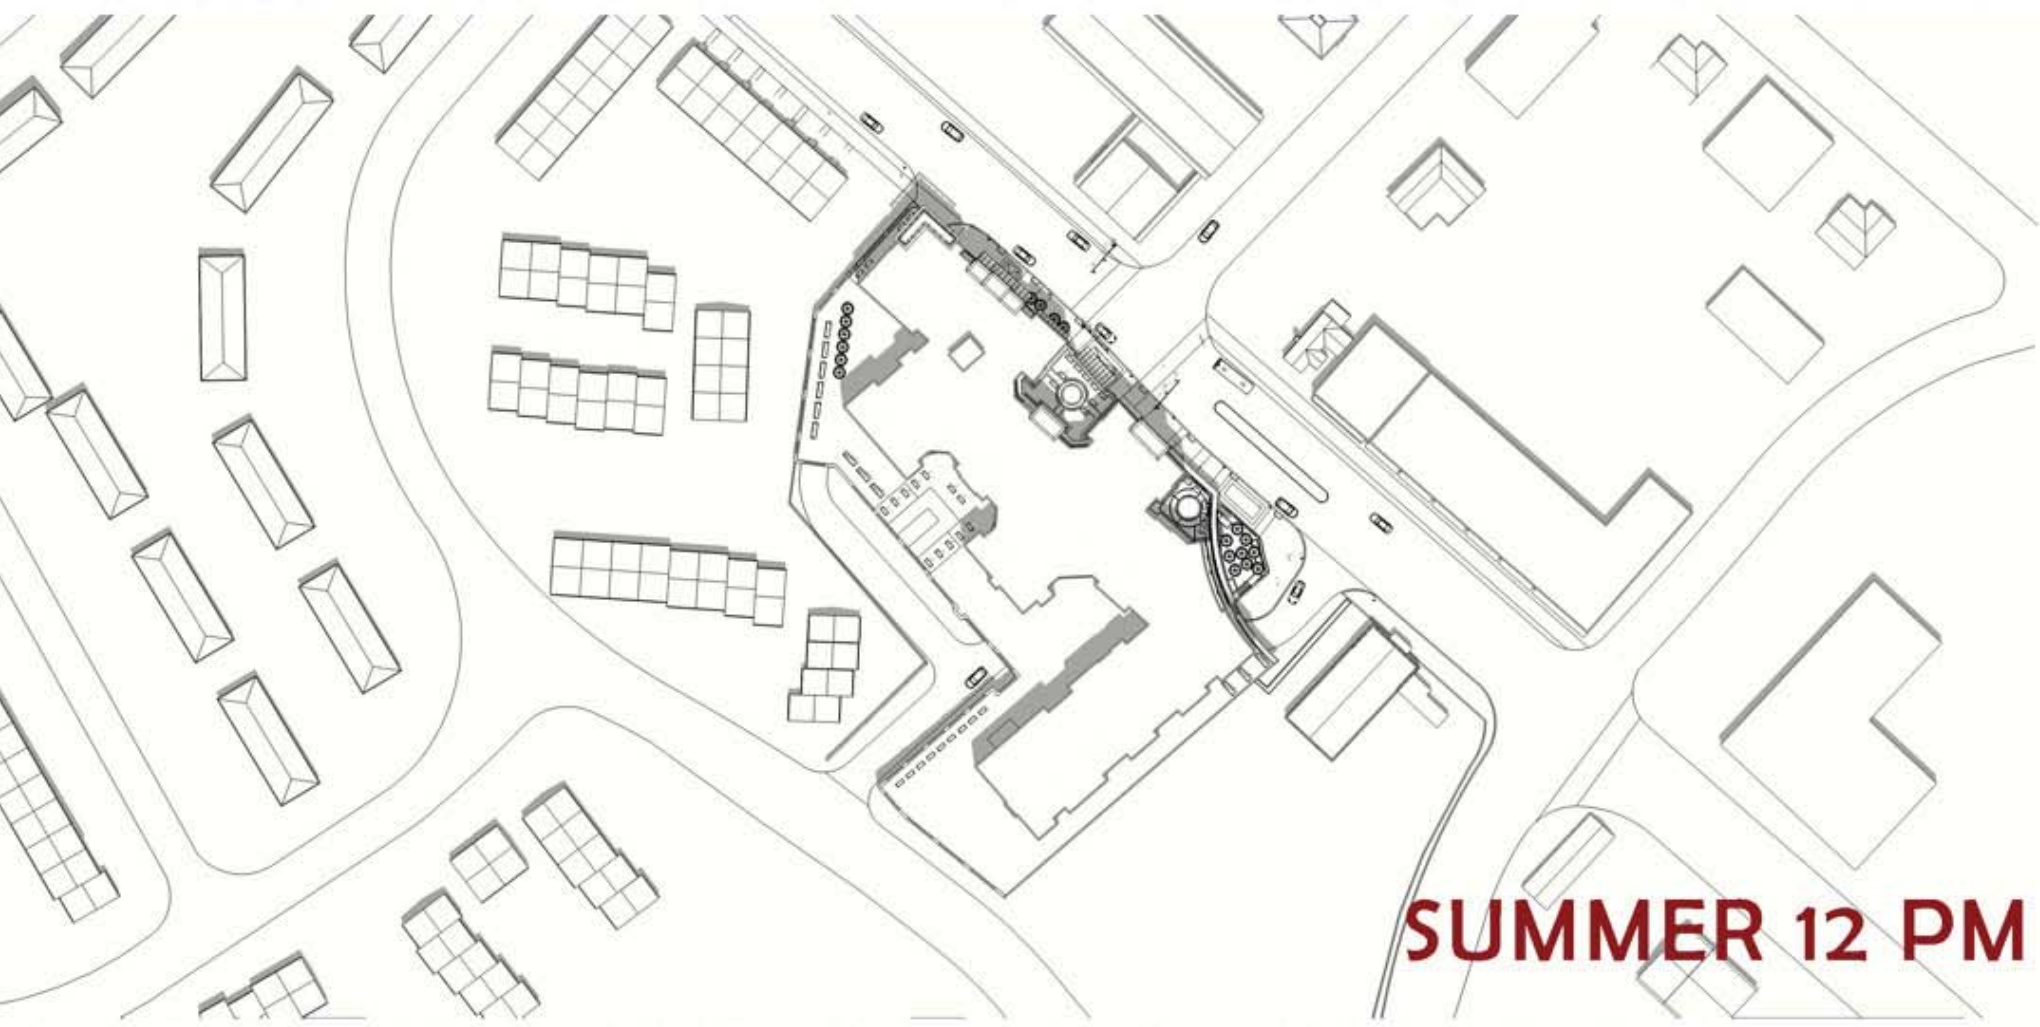
SUMMER 12 PM

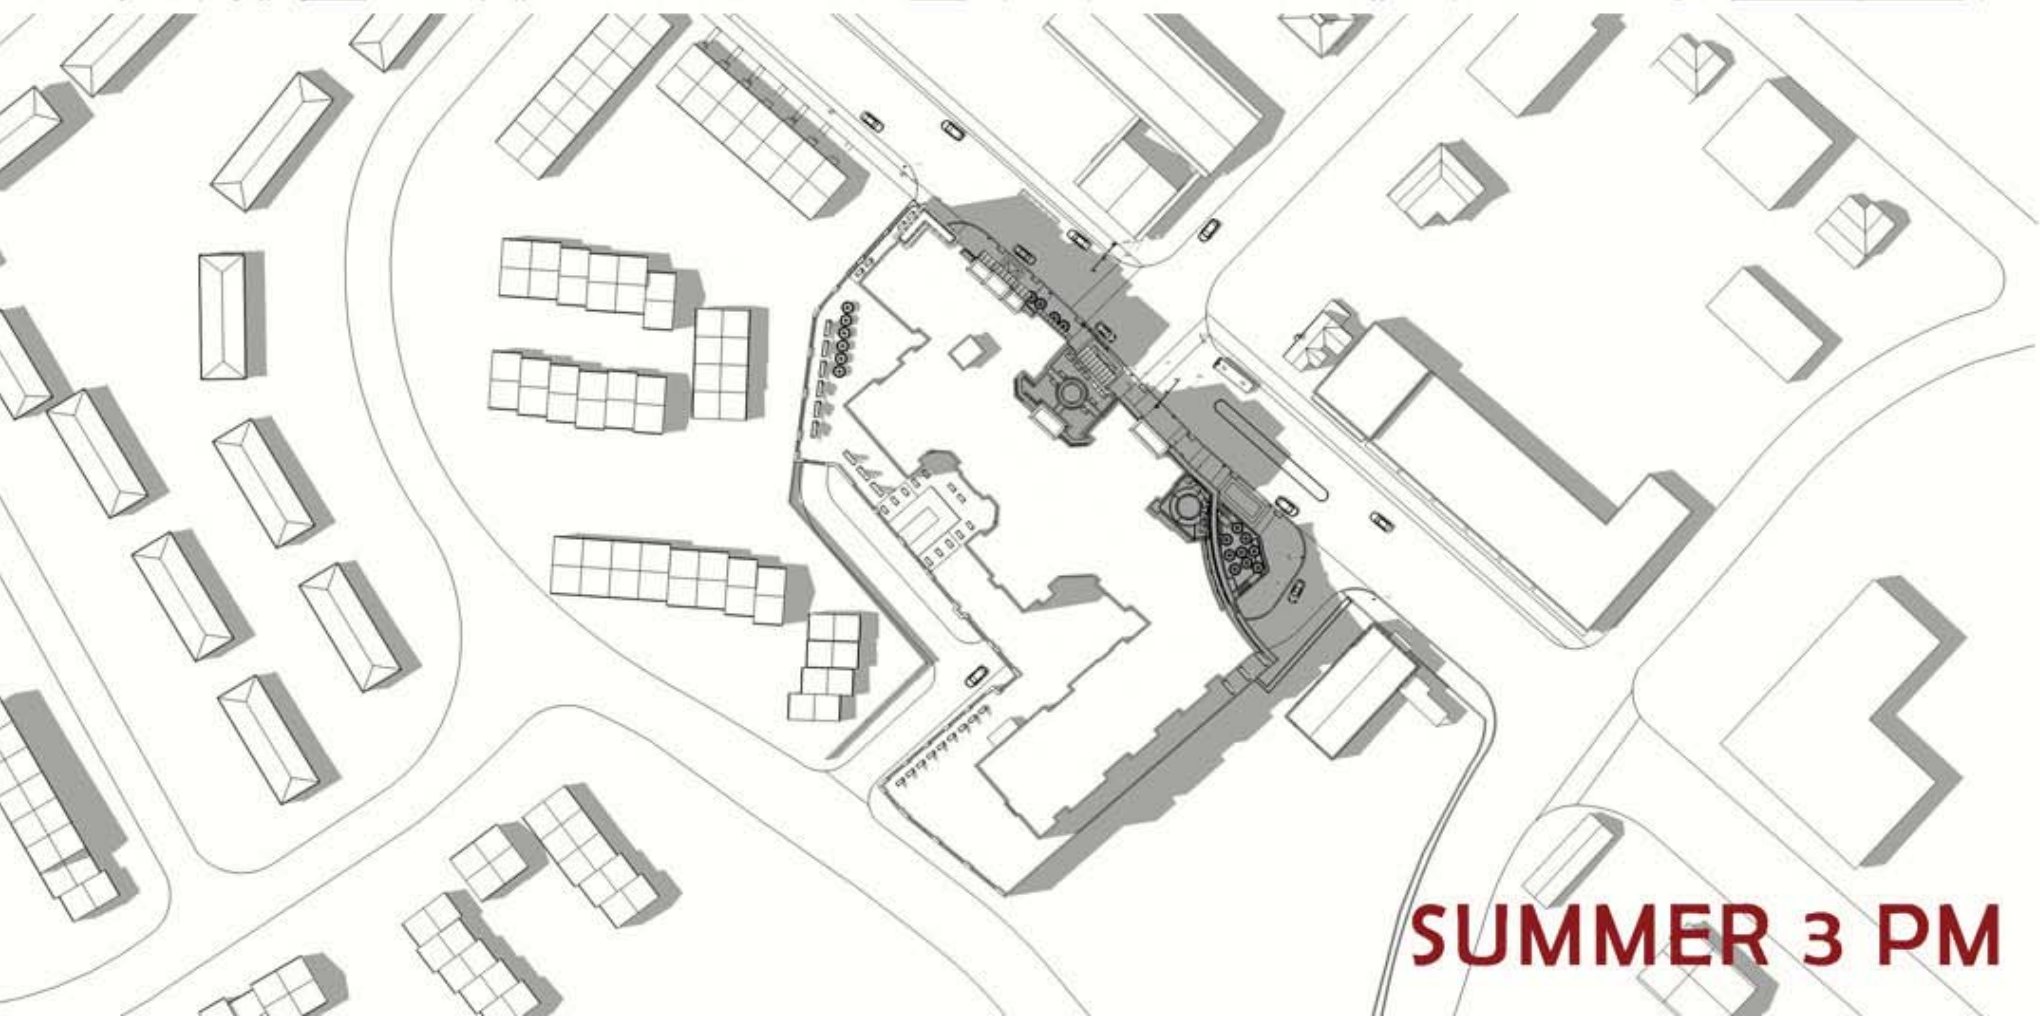
SUMMER 3 PM

SPRING/FALL 9 AM

SPRING/FALL 12 PM

SPRING/FALL 3 PM

WINTER 9 AM

WINTER 12 PM

WINTER 3 PM